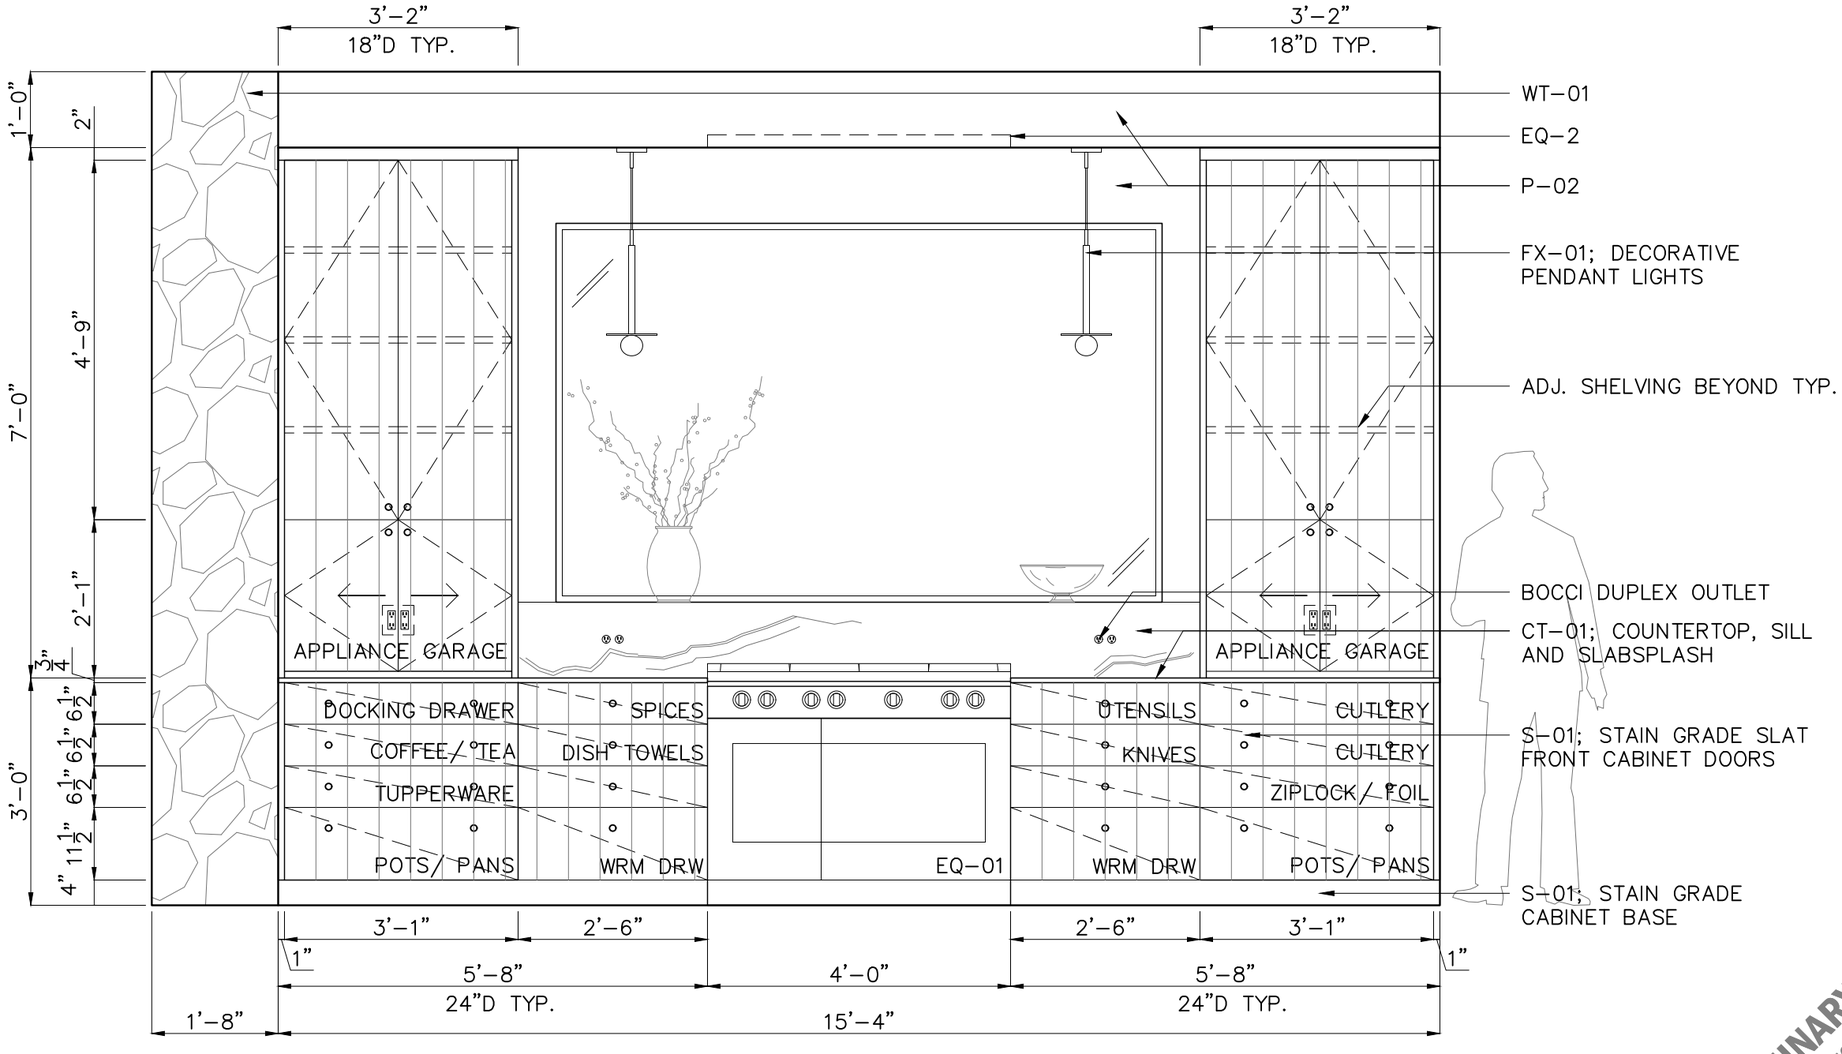


PRELIMINARY
NOT FOR CONSTRUCTION


01 KITCHEN INTERIOR ELEVATION - RANGE SIDE

SCALE: 1/2" = 1'-0"

CKN CAPITAL GROUP

1602 TAYLOR GAINES STREET | AUSTIN, TX 78741

DATE:
04.13.2023
DRAWING:
INT.ELEV.
ISSUE:
DESIGN DEVELOPMENT
DRAWING NUMBER:
ID4.01

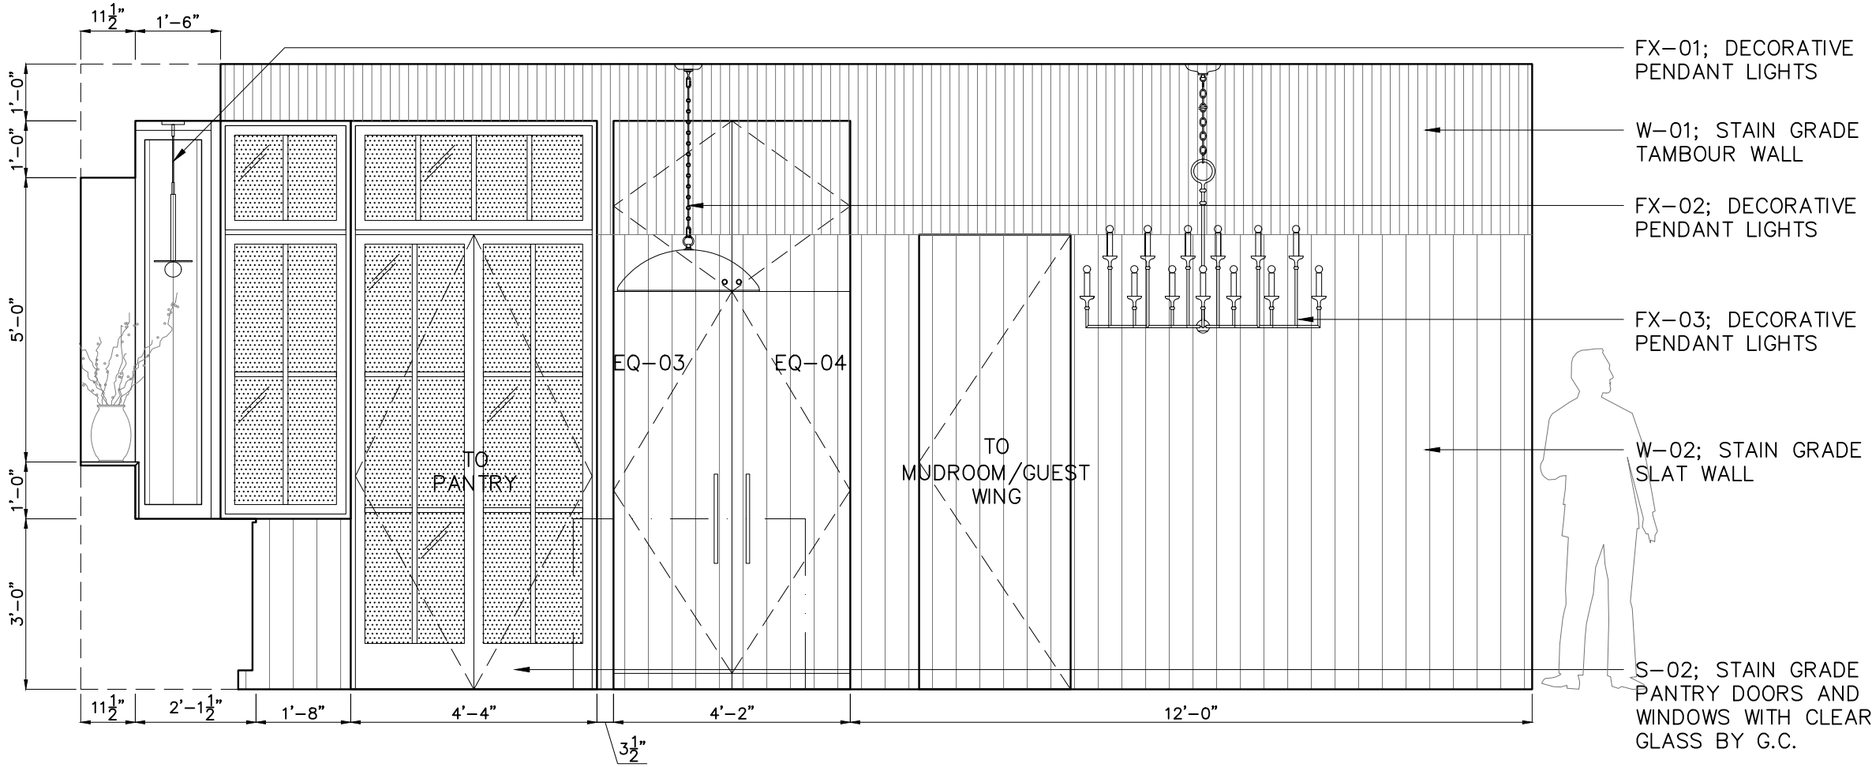

PRELIMINARY
NOT FOR CONSTRUCTION


01 KITCHEN INTERIOR ELEVATION - FRIDGE SIDE

SCALE: 3/8" = 1'-0"


CKN CAPITAL GROUP

1602 TAYLOR GAINES STREET | AUSTIN, TX 78741

DATE:
04.13.2023
DRAWING:
INT.ELEV.
ISSUE:
DESIGN DEVELOPMENT
DRAWING NUMBER:
ID4.02

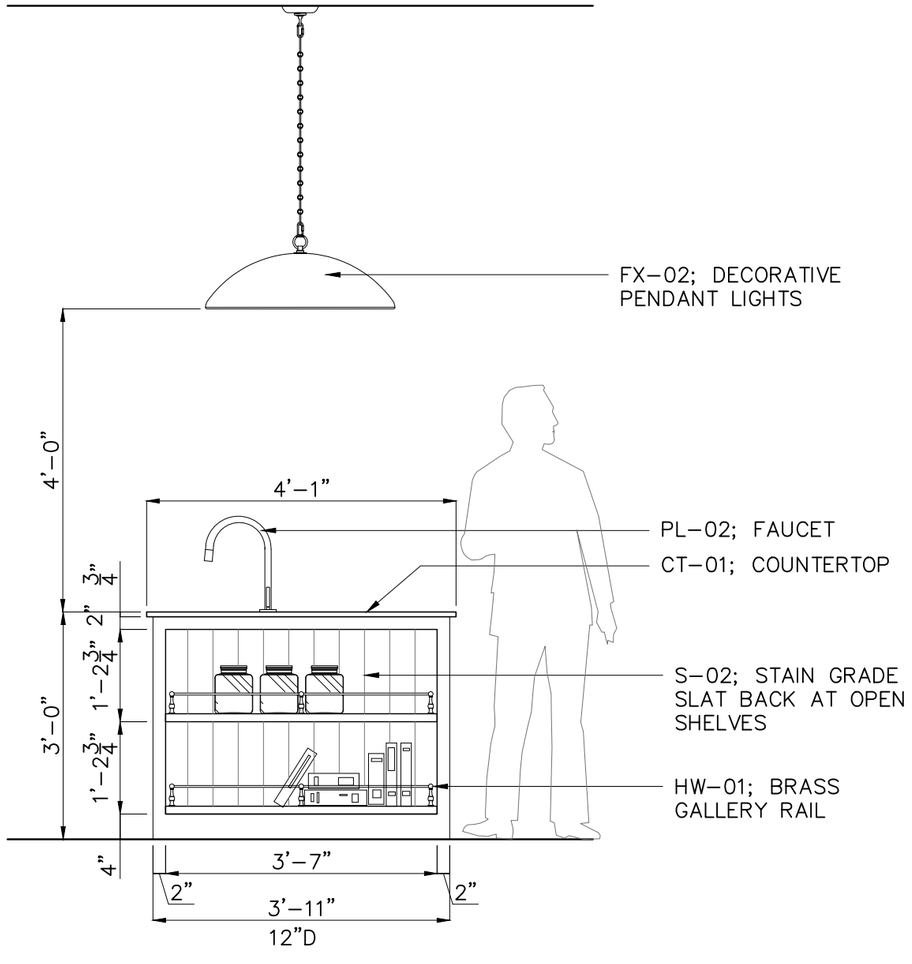

02 KITCHEN INTERIOR ELEVATION - ISLAND

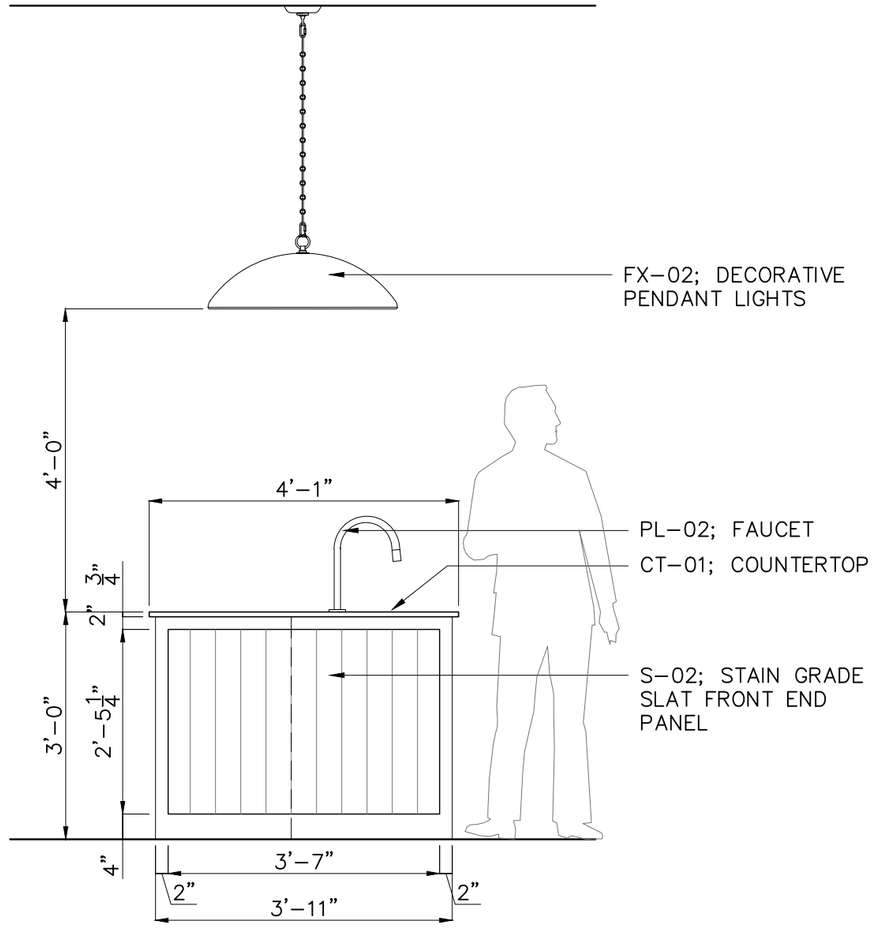


01 KITCHEN INTERIOR ELEVATION - ISLAND SCALE: 1/2" = 1'-0"

PRELIMINARY
NOT FOR CONSTRUCTION

CKN CAPITAL GROUP

1602 TAYLOR GAINES STREET | AUSTIN, TX 78741

DATE:
04.13.2023
DRAWING:
INT.ELEV.
ISSUE:
DESIGN DEVELOPMENT
DRAWING NUMBER:
ID4.03

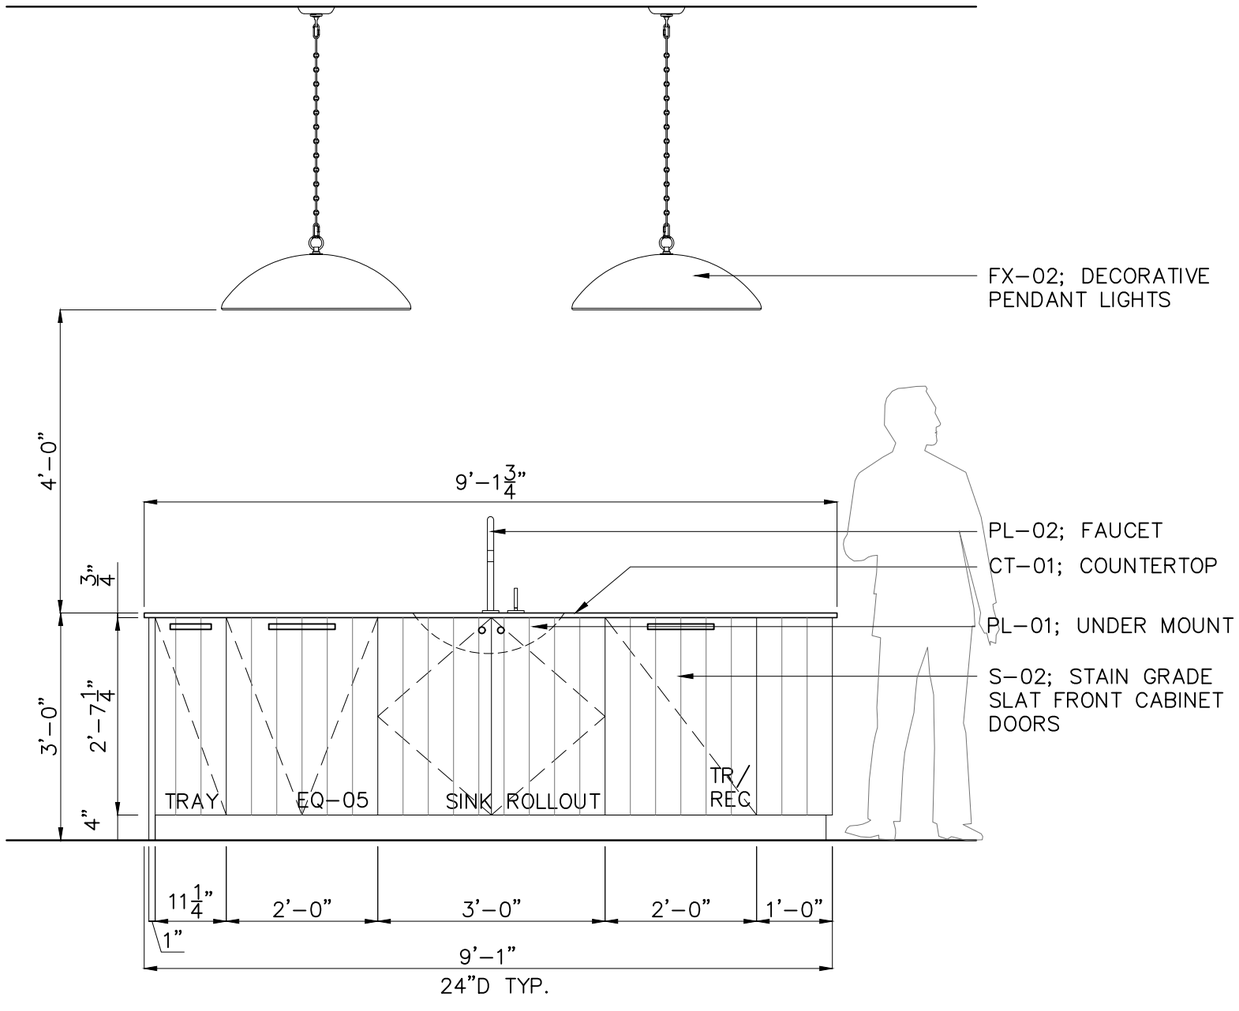

PRELIMINARY
NOT FOR CONSTRUCTION


CKN CAPITAL GROUP

1602 TAYLOR GAINES STREET | AUSTIN, TX 78741

DATE:
04.13.2023
DRAWING:
INT.ELEV.
ISSUE:
DESIGN DEVELOPMENT
DRAWING NUMBER:
ID4.04

01 KITCHEN INTERIOR ELEVATION - ISLAND

SCALE: 1/2" = 1'-0"

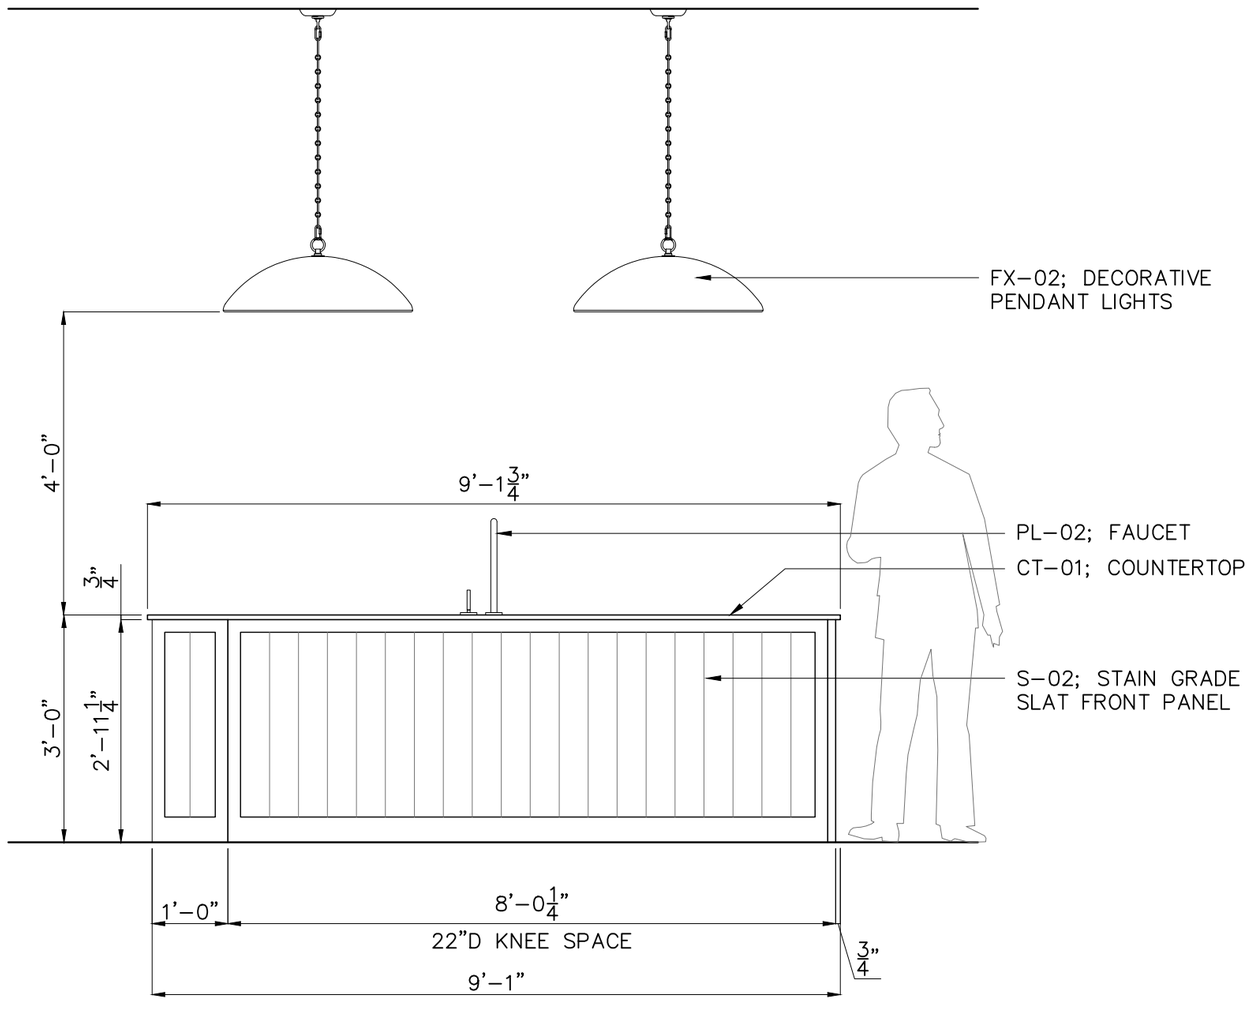

PRELIMINARY
NOT FOR CONSTRUCTION


01 KITCHEN INTERIOR ELEVATION - ISLAND

SCALE: 1/2" = 1'-0"

CKN CAPITAL GROUP

1602 TAYLOR GAINES STREET | AUSTIN, TX 78741

DATE:
04.13.2023
DRAWING:
INT.ELEV.
ISSUE:
DESIGN DEVELOPMENT
DRAWING NUMBER:
ID4.05

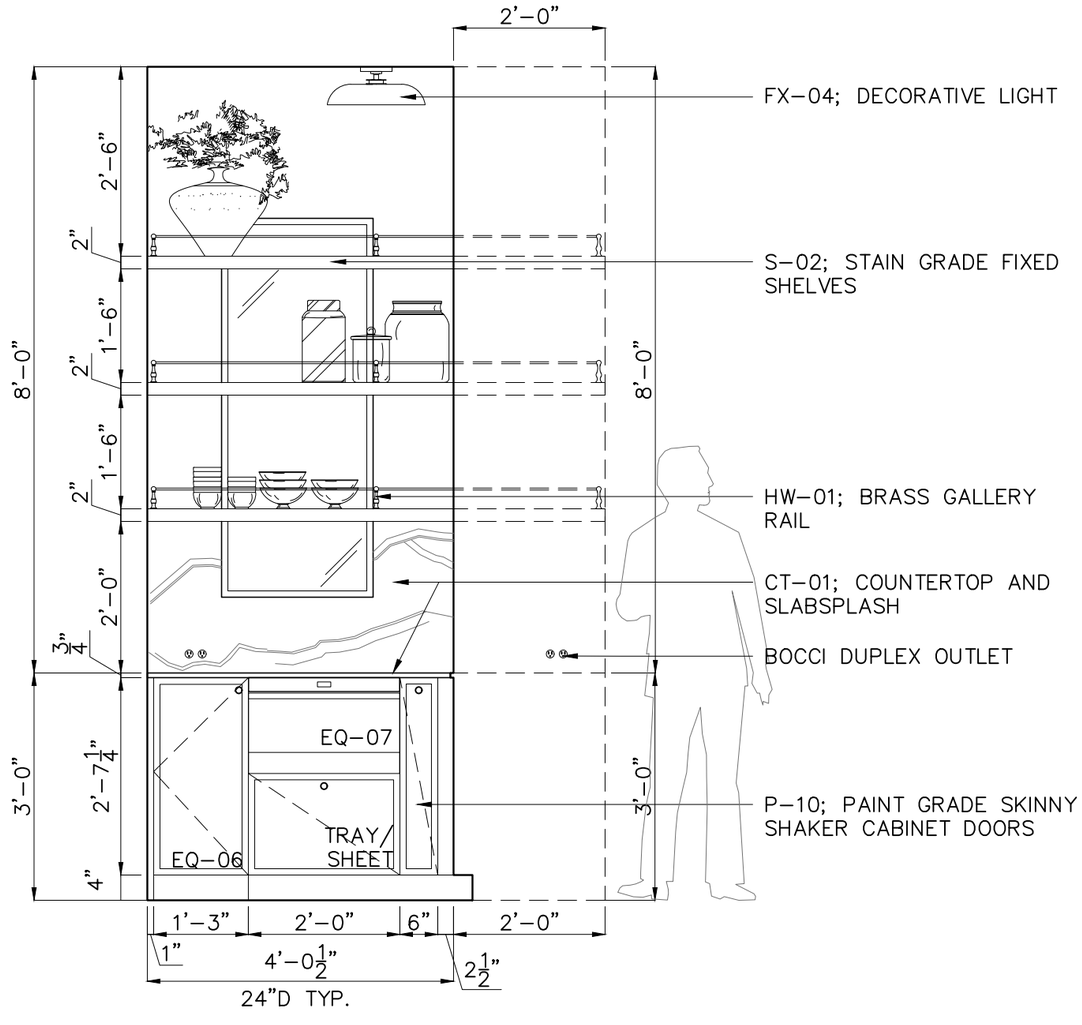

PRELIMINARY
NOT FOR CONSTRUCTION


01 PANTRY INTERIOR ELEVATION

SCALE: 1/2" = 1'-0"

CKN CAPITAL GROUP

1602 TAYLOR GAINES STREET | AUSTIN, TX 78741

DATE:
04.13.2023
DRAWING:
INT.ELEV.
ISSUE:
DESIGN DEVELOPMENT
DRAWING NUMBER:
ID4.06

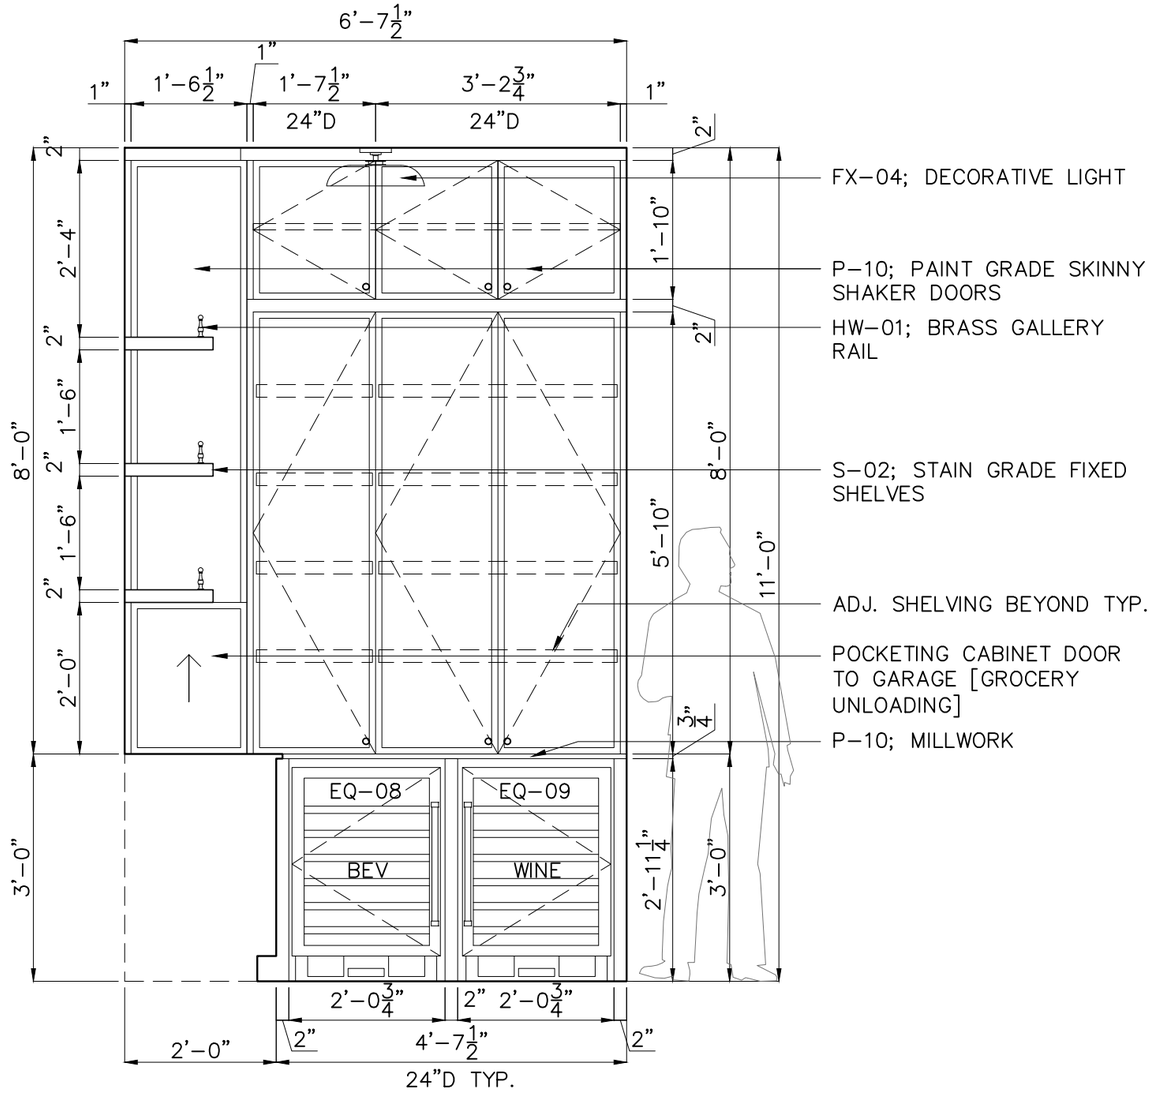

PRELIMINARY
NOT FOR CONSTRUCTION


01 PANTRY INTERIOR ELEVATION

SCALE: 1/2" = 1'-0"

CKN CAPITAL GROUP

1602 TAYLOR GAINES STREET I AUSTIN, TX 78741

DATE:
04.13.2023
DRAWING:
INT.ELEV.
ISSUE:
DESIGN DEVELOPMENT
DRAWING NUMBER:
ID4.07

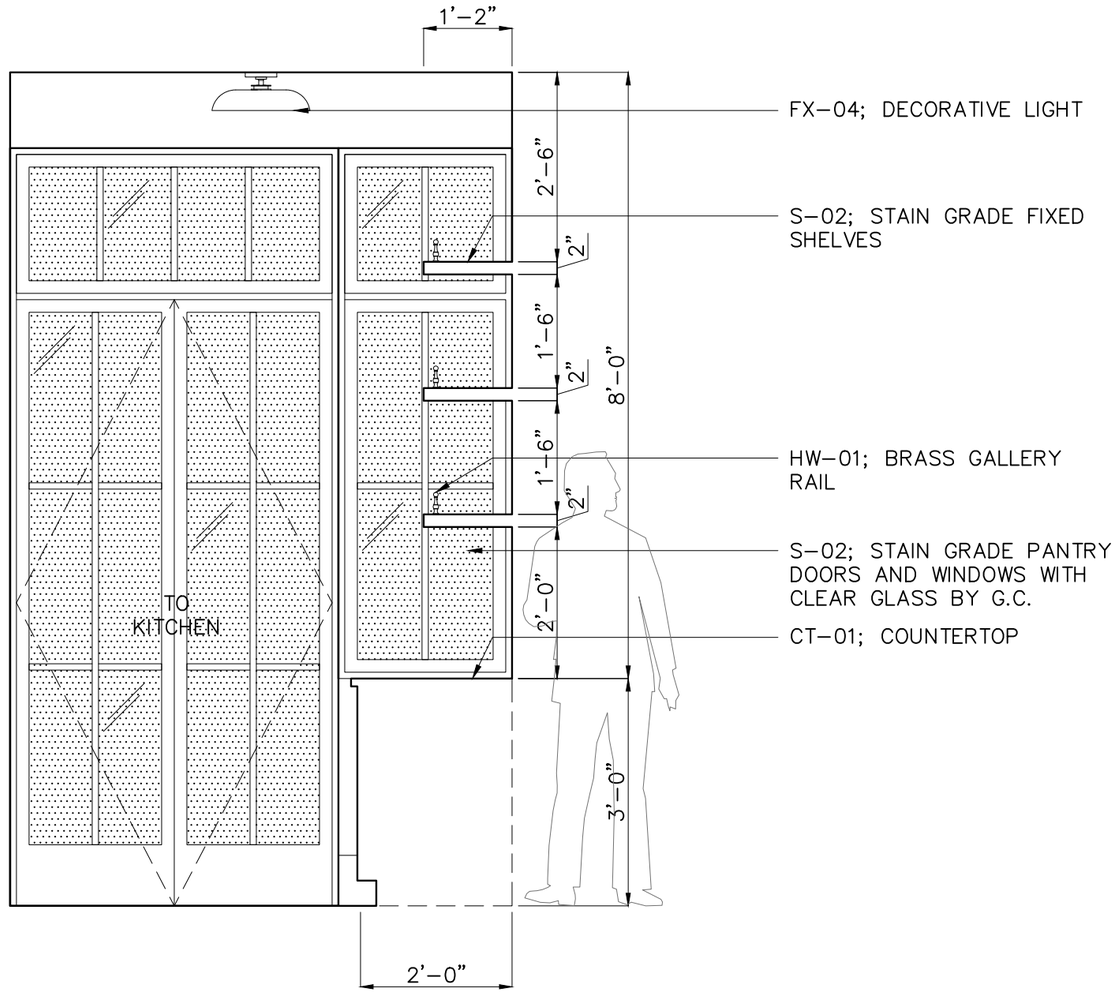

PRELIMINARY
NOT FOR CONSTRUCTION


01 PANTRY INTERIOR ELEVATION

SCALE: 1/2" = 1'-0"

CKN CAPITAL GROUP

1602 TAYLOR GAINES STREET | AUSTIN, TX 78741

DATE:
04.13.2023
DRAWING:
INT.ELEV.
ISSUE:
DESIGN DEVELOPMENT
DRAWING NUMBER:
ID4.08

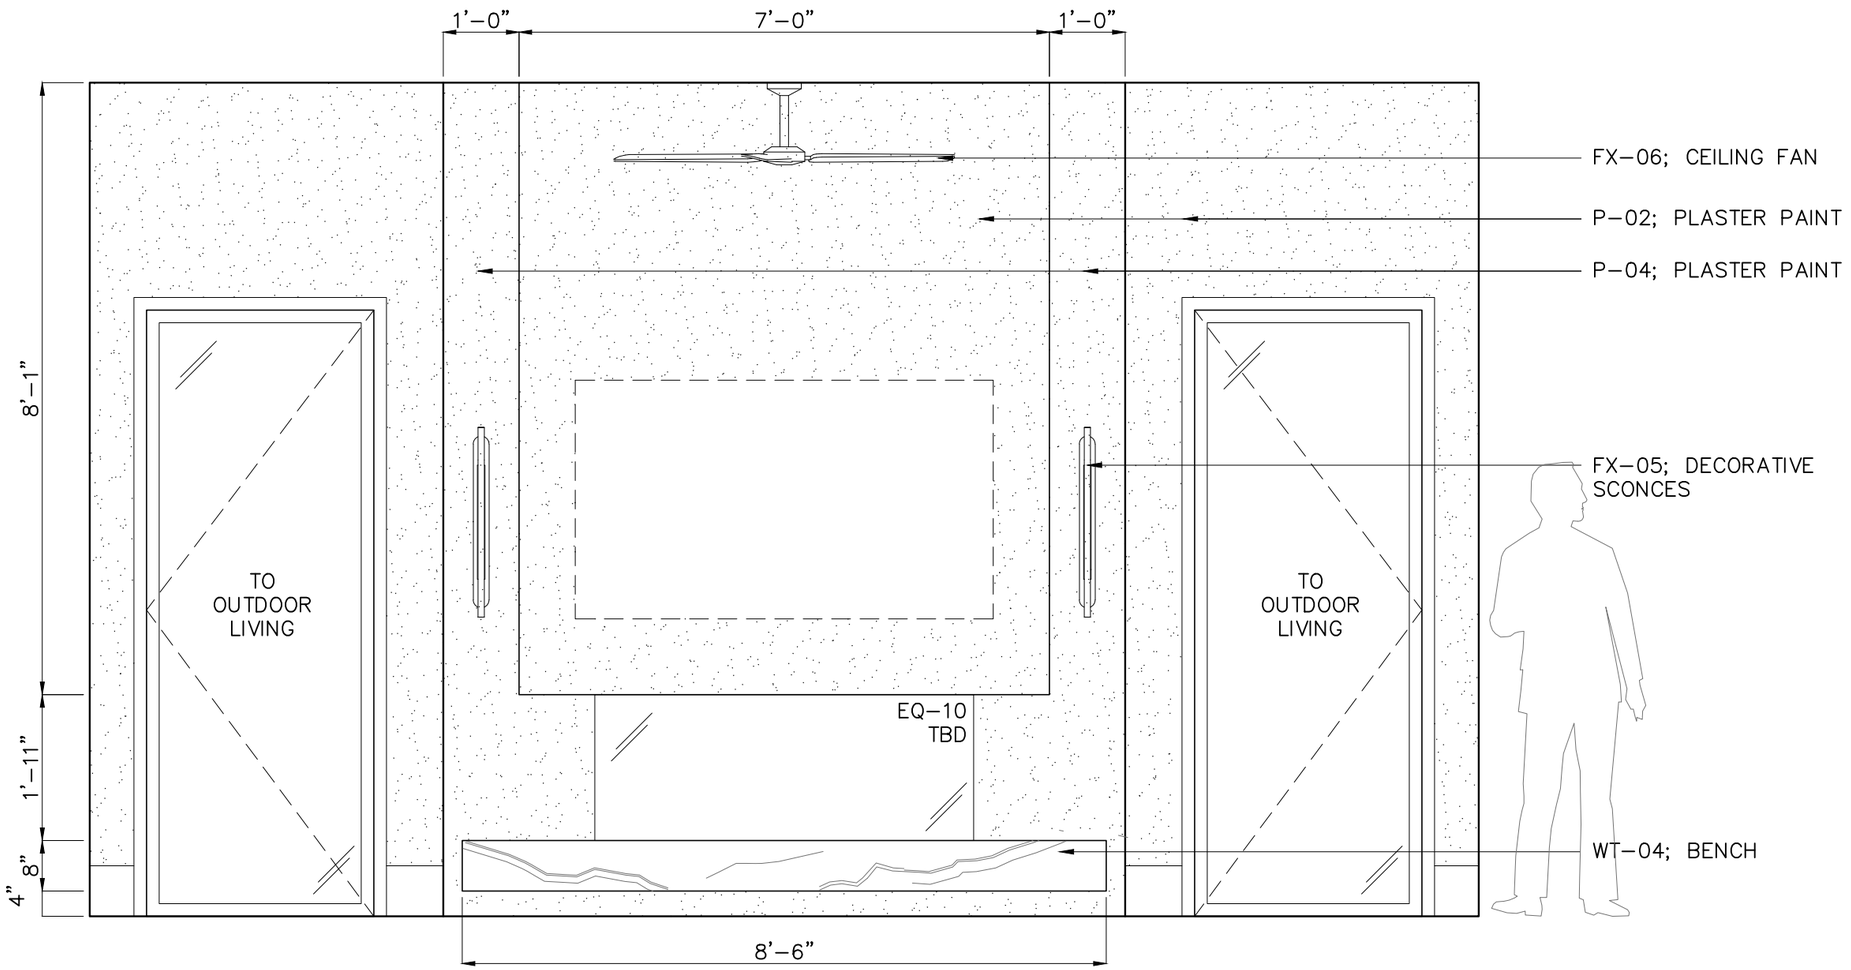

PRELIMINARY
NOT FOR CONSTRUCTION


01 LIVING ROOM INTERIOR ELEVATION

SCALE: 1/2" = 1'-0"

CKN CAPITAL GROUP

1602 TAYLOR GAINES STREET I AUSTIN, TX 78741

DATE:
04.13.2023
DRAWING:
INT.ELEV.
ISSUE:
DESIGN DEVELOPMENT
DRAWING NUMBER:
ID4.09

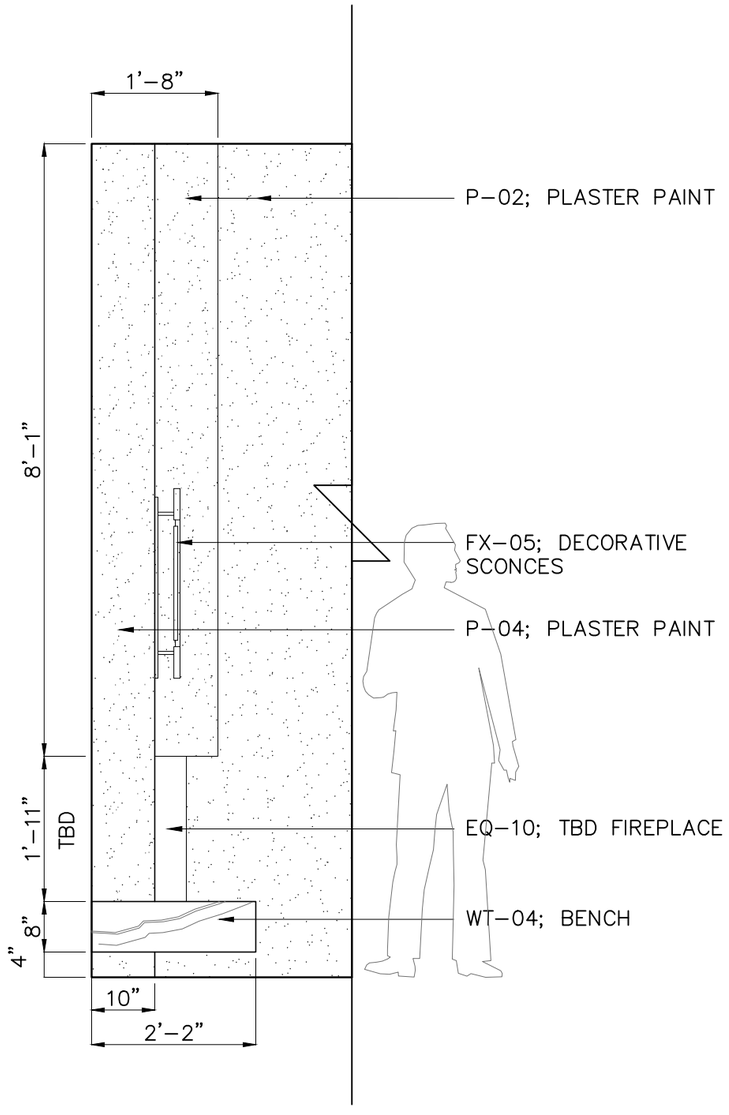

PRELIMINARY
NOT FOR CONSTRUCTION


01 LIVING ROOM INTERIOR ELEVATION

SCALE: 1/2" = 1'-0"

CKN CAPITAL GROUP

1602 TAYLOR GAINES STREET | AUSTIN, TX 78741

DATE:
04.13.2023
DRAWING:
INT.ELEV.
ISSUE:
DESIGN DEVELOPMENT
DRAWING NUMBER:
ID4.10

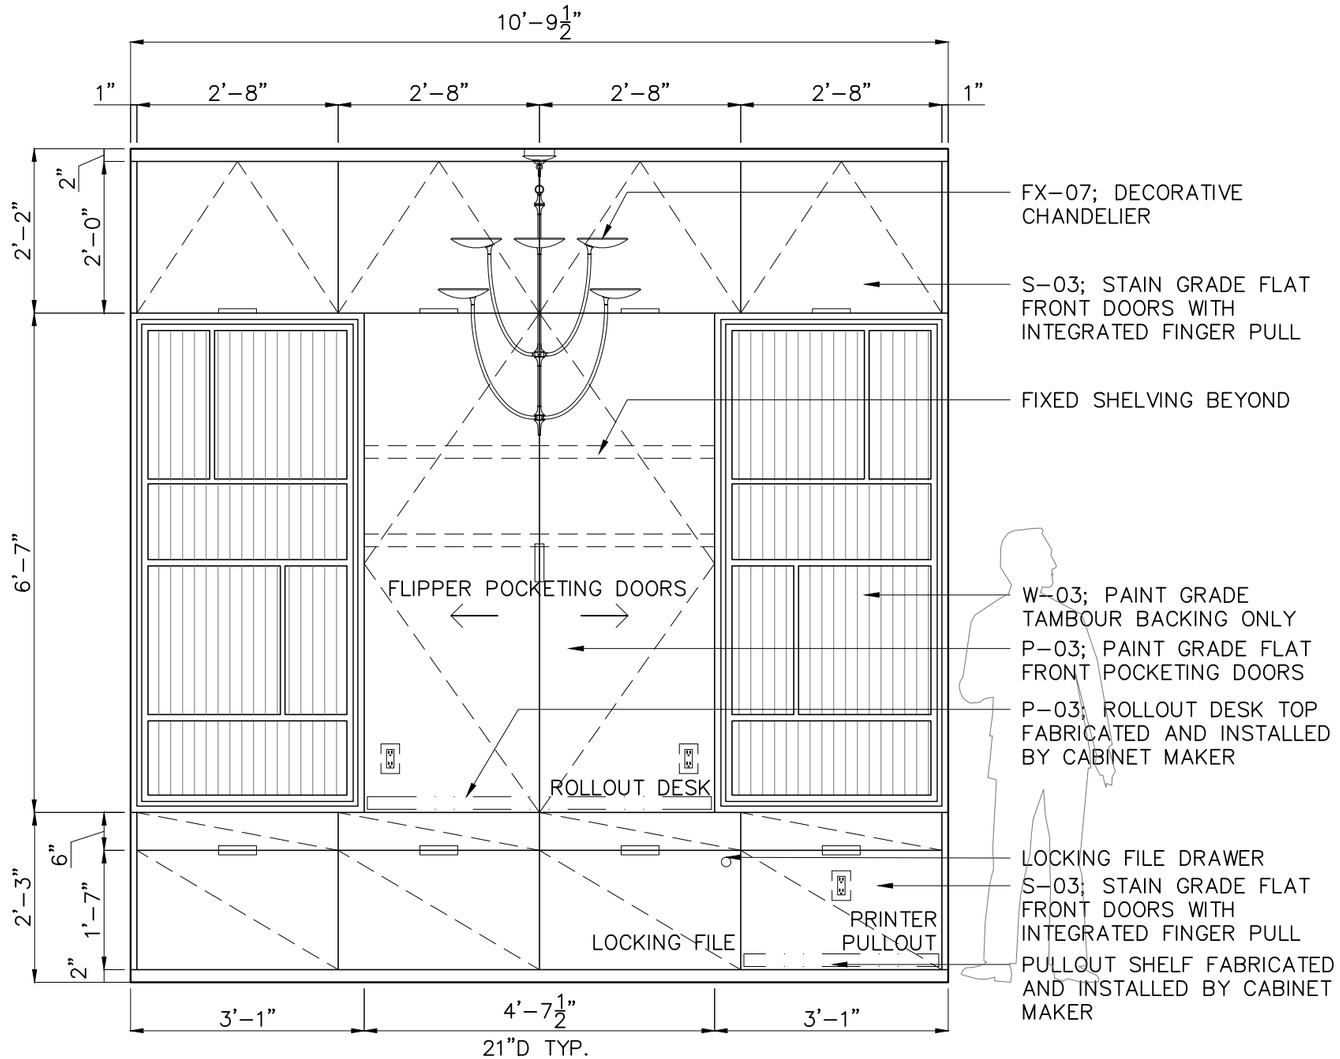

PRELIMINARY
NOT FOR CONSTRUCTION


01 OFFICE INTERIOR ELEVATION

SCALE: 1/2" = 1'-0"

CKN CAPITAL GROUP

1602 TAYLOR GAINES STREET I AUSTIN, TX 78741

DATE:
04.13.2023
DRAWING:
INT.ELEV.
ISSUE:
DESIGN DEVELOPMENT
DRAWING NUMBER:
ID4.11

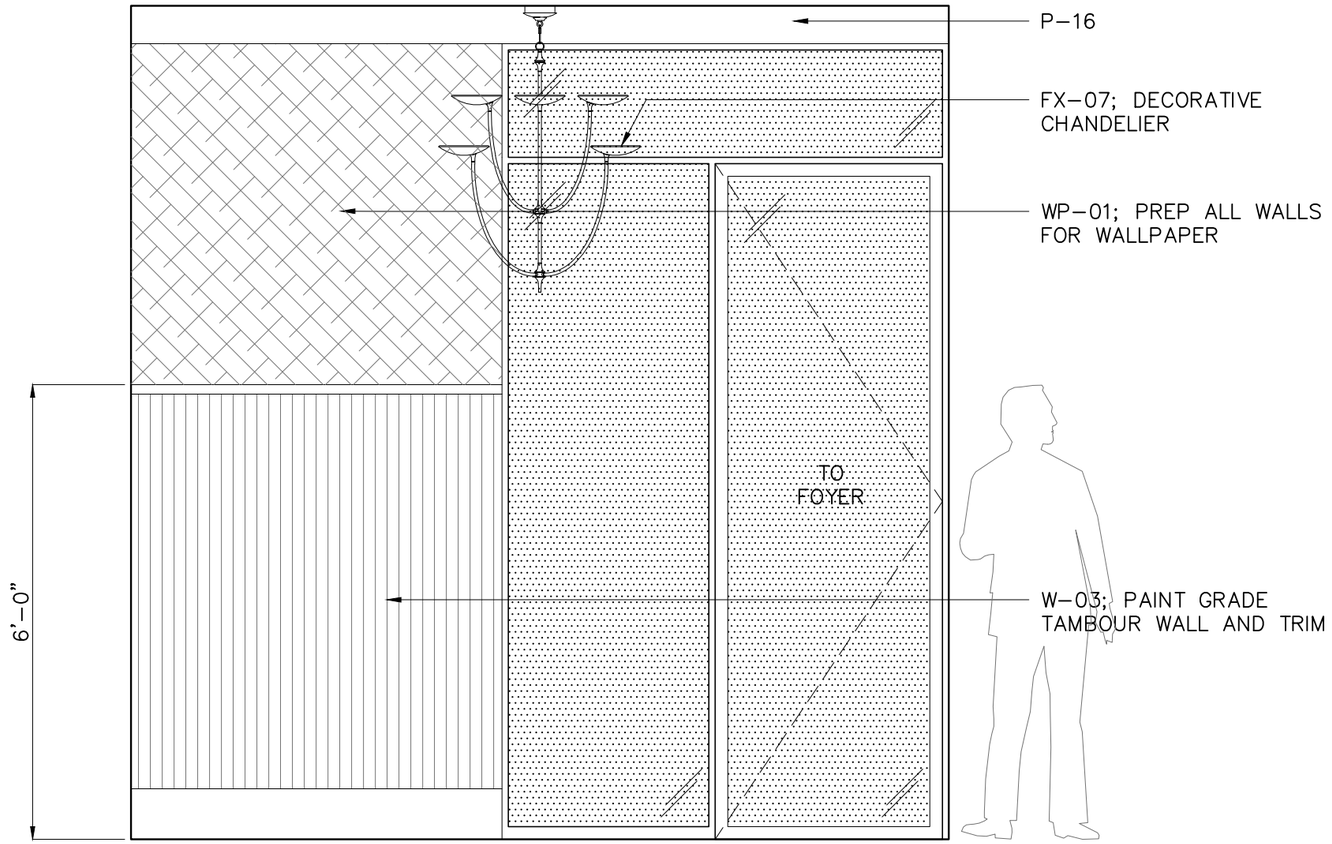

PRELIMINARY
NOT FOR CONSTRUCTION


01 OFFICE INTERIOR ELEVATION

SCALE: 1/2" = 1'-0"

CKN CAPITAL GROUP

1602 TAYLOR GAINES STREET I AUSTIN, TX 78741

DATE:
04.13.2023
DRAWING:
INT.ELEV.
ISSUE:
DESIGN DEVELOPMENT
DRAWING NUMBER:
ID4.12

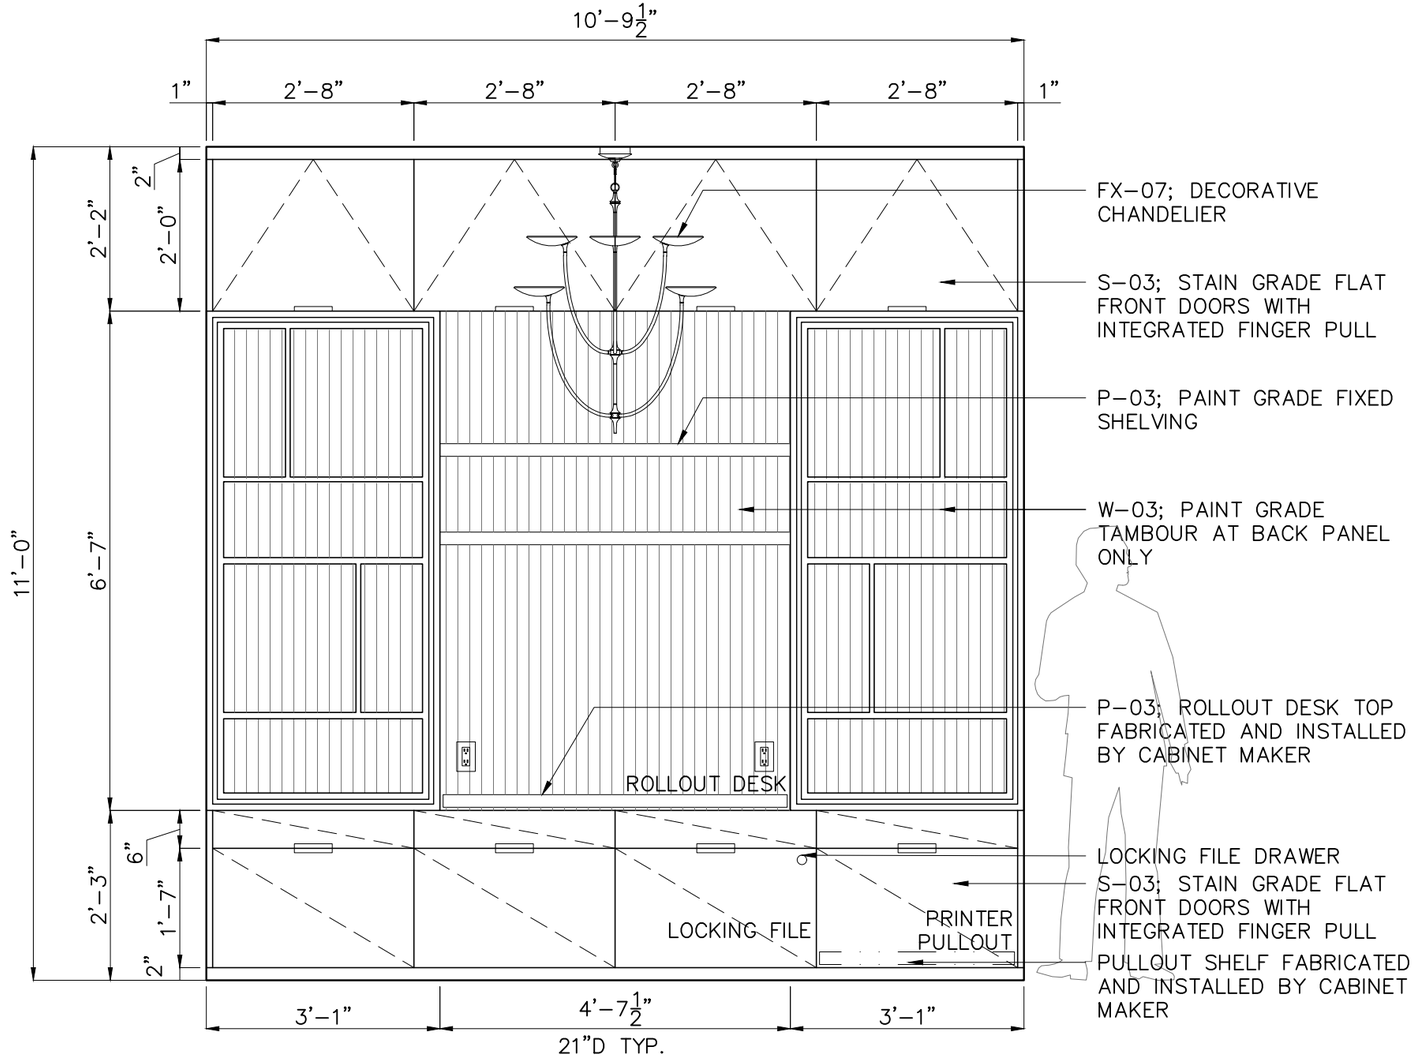

PRELIMINARY
NOT FOR CONSTRUCTION


01 | OFFICE INTERIOR ELEVATION

SCALE: 1/2" = 1'-0"

CKN CAPITAL GROUP

1602 TAYLOR GAINES STREET I AUSTIN, TX 78741

DATE:
04.13.2023
DRAWING:
INT.ELEV.
ISSUE:
DESIGN DEVELOPMENT
DRAWING NUMBER:
ID4.13

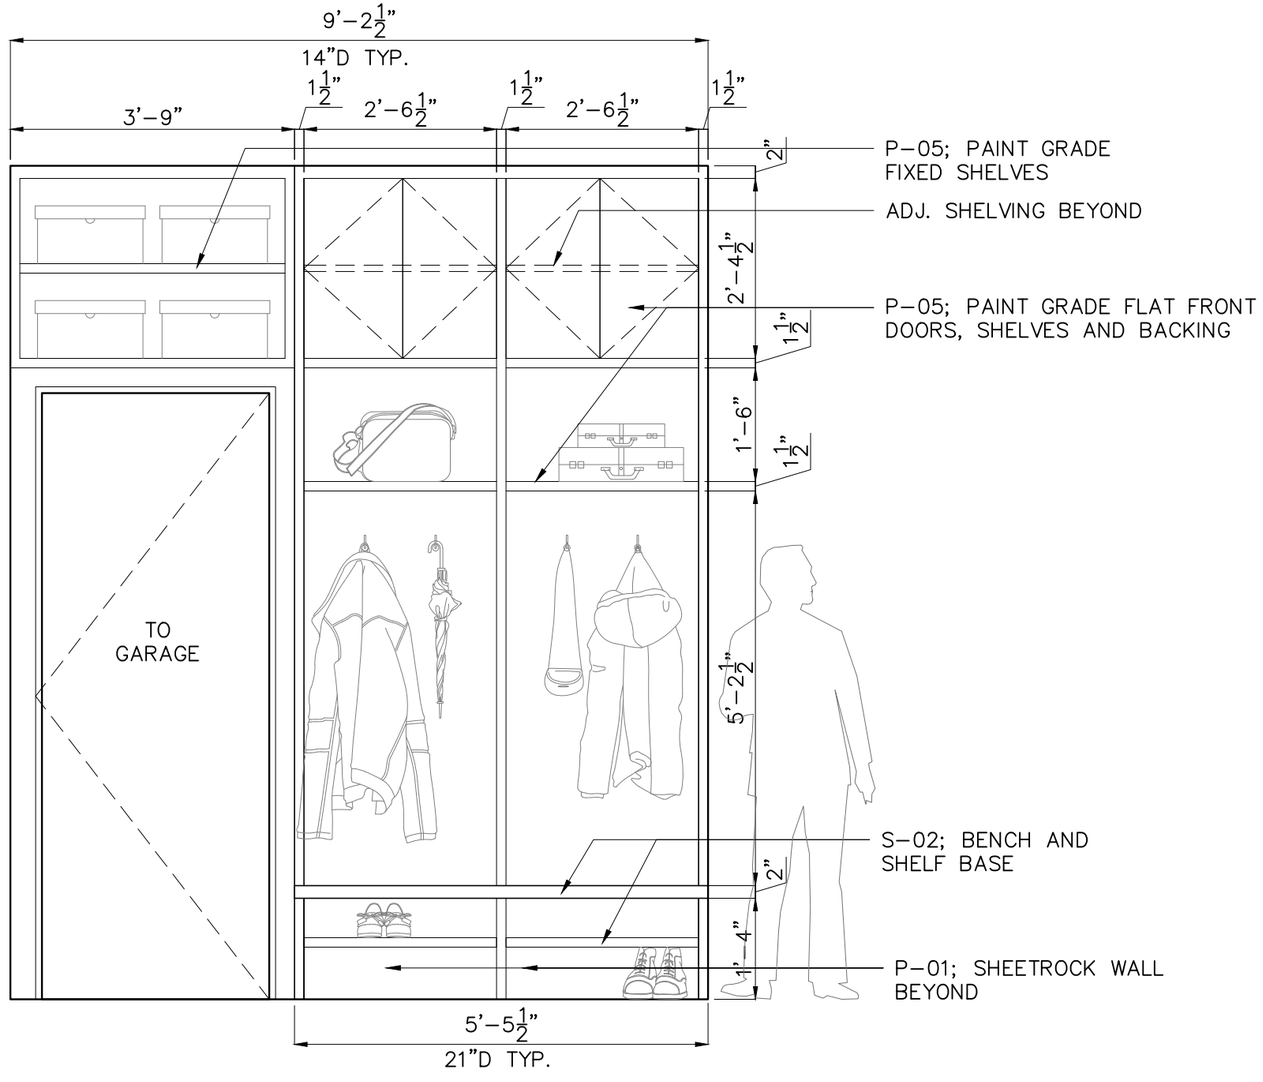

PRELIMINARY
NOT FOR CONSTRUCTION


01 MUDROOM INTERIOR ELEVATION

SCALE: 1/2" = 1'-0"

CKN CAPITAL GROUP

1602 TAYLOR GAINES STREET | AUSTIN, TX 78741

DATE:
04.13.2023
DRAWING:
INT.ELEV.
ISSUE:
DESIGN DEVELOPMENT
DRAWING NUMBER:
ID4.14

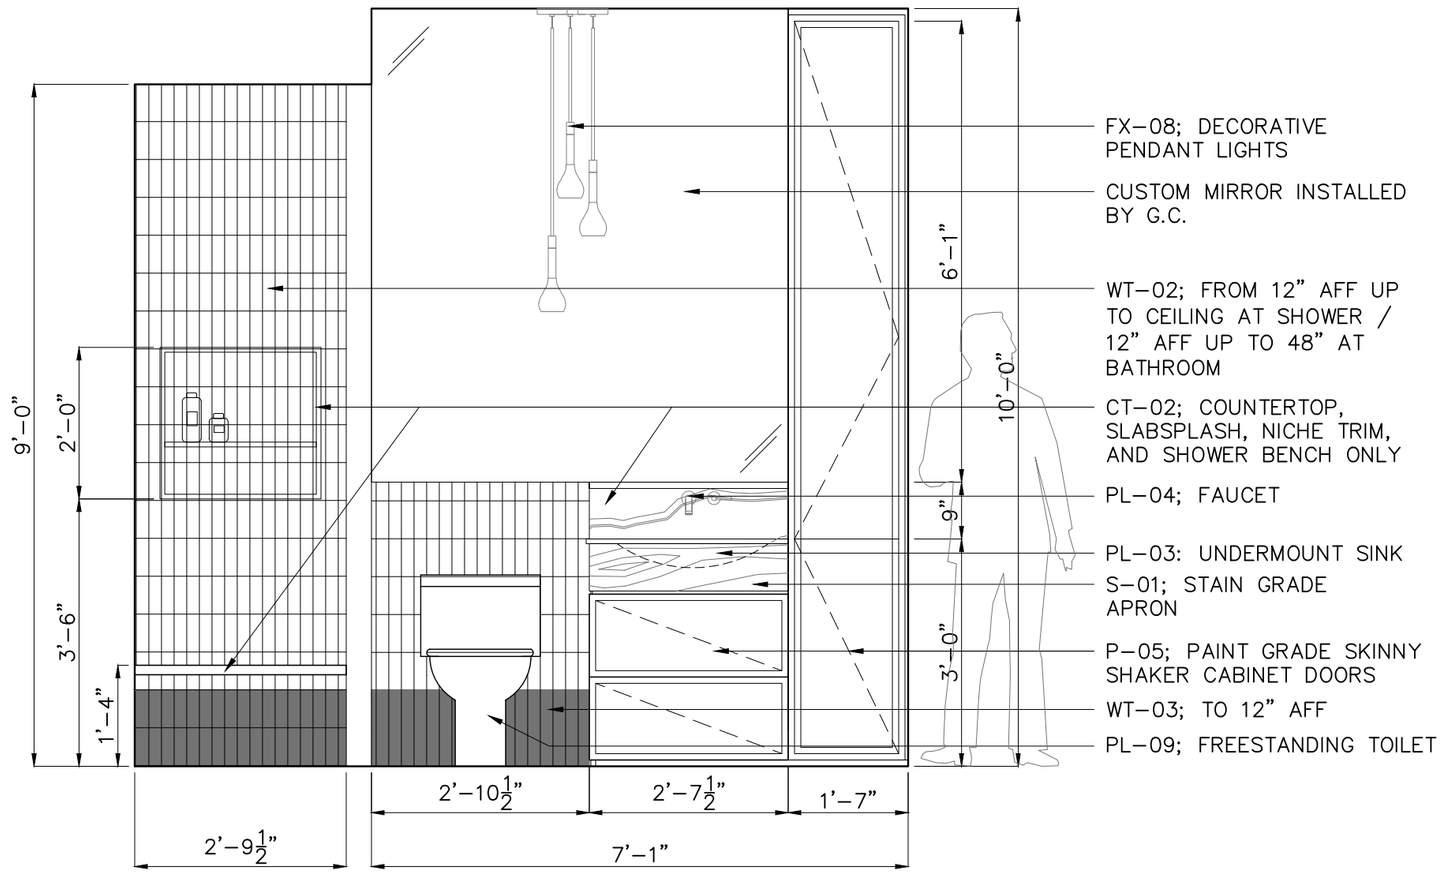

FX–08; DECORATIVE PENDANT LIGHTS

CUSTOM MIRROR INSTALLED BY G.C.

WT–02; FROM 12" AFF UP TO CEILING AT SHOWER / 12" AFF UP TO 48" AT BATHROOM

CT–02; COUNTERTOP, SLABSPLASH, NICHE TRIM, AND SHOWER BENCH ONLY

PL–04; FAUCET

PL–03: UNDERMOUNT SINK

S–01; STAIN GRADE APRON

P–05; PAINT GRADE SKINNY SHAKER CABINET DOORS

WT–03; TO 12" AFF

PL–09; FREESTANDING TOILET

PRELIMINARY
NOT FOR CONSTRUCTION


01 GUEST BATH INTERIOR ELEVATION

SCALE: 1/2" = 1'-0"

CKN CAPITAL GROUP

1602 TAYLOR GAINES STREET | AUSTIN, TX 78741

DATE:
04.13.2023
DRAWING:
INT.ELEV.
ISSUE:
DESIGN DEVELOPMENT
DRAWING NUMBER:
ID4.15

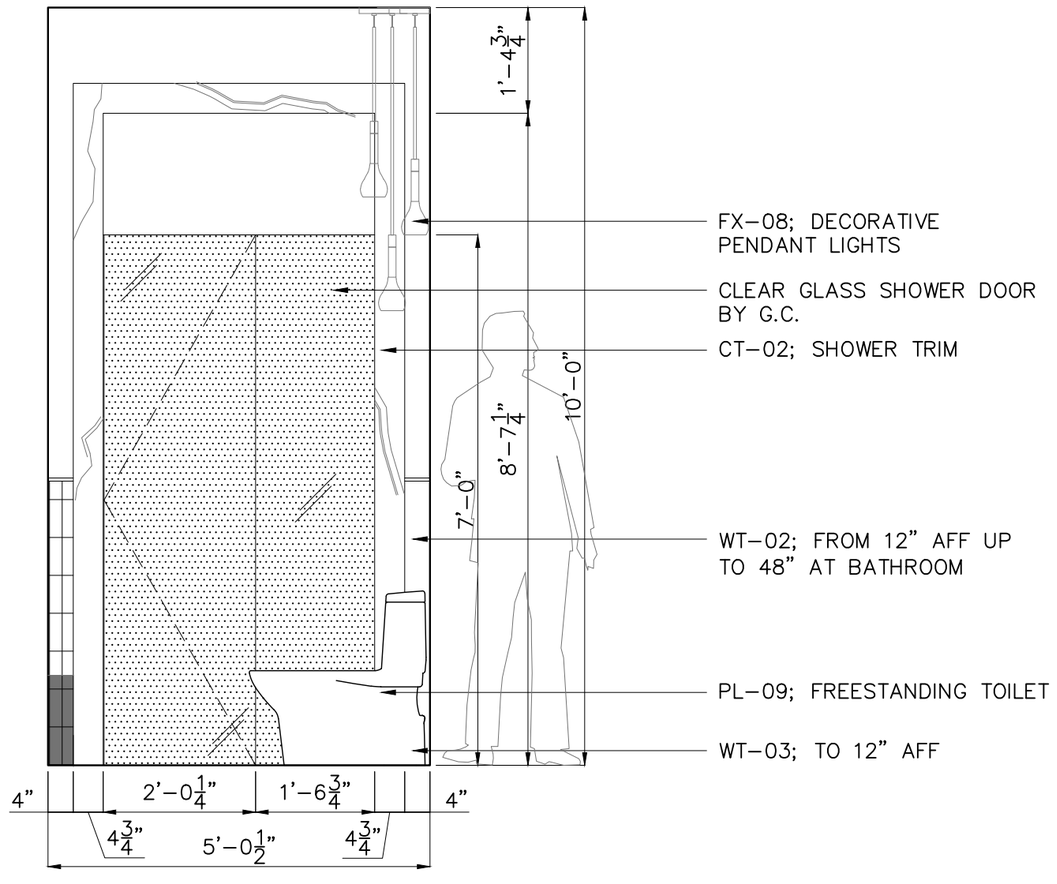

PRELIMINARY
NOT FOR CONSTRUCTION


01 GUEST BATH INTERIOR ELEVATION

SCALE: 1/2" = 1'-0"

CKN CAPITAL GROUP

1602 TAYLOR GAINES STREET | AUSTIN, TX 78741

DATE:
04.13.2023
DRAWING:
INT.ELEV.
ISSUE:
DESIGN DEVELOPMENT
DRAWING NUMBER:
ID4.16

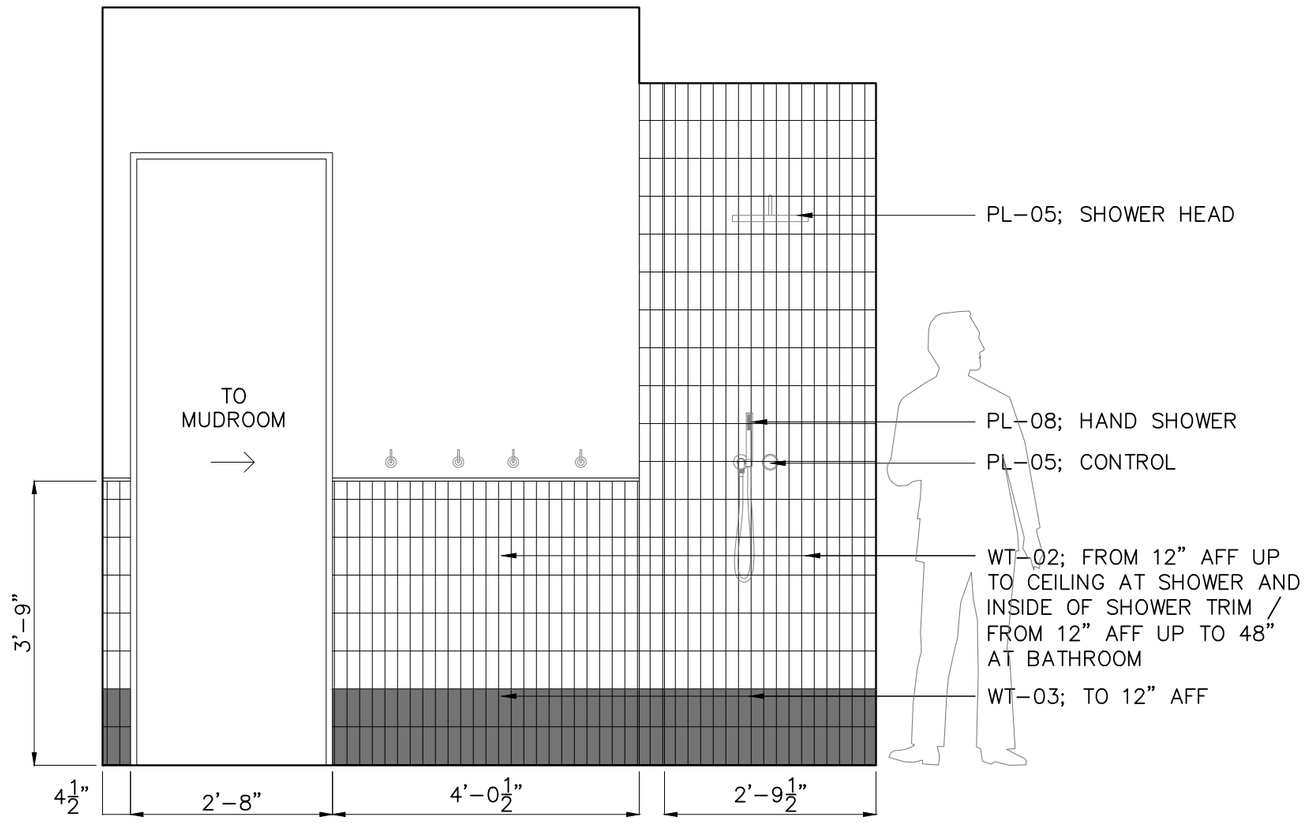

01 GUEST BATH INTERIOR ELEVATION


SCALE: 1/2" = 1'-0"

PRELIMINARY
NOT FOR CONSTRUCTION


CKN CAPITAL GROUP

1602 TAYLOR GAINES STREET | AUSTIN, TX 78741

DATE:
04.13.2023
DRAWING:
INT.ELEV.
ISSUE:
DESIGN DEVELOPMENT
DRAWING NUMBER:
ID4.17

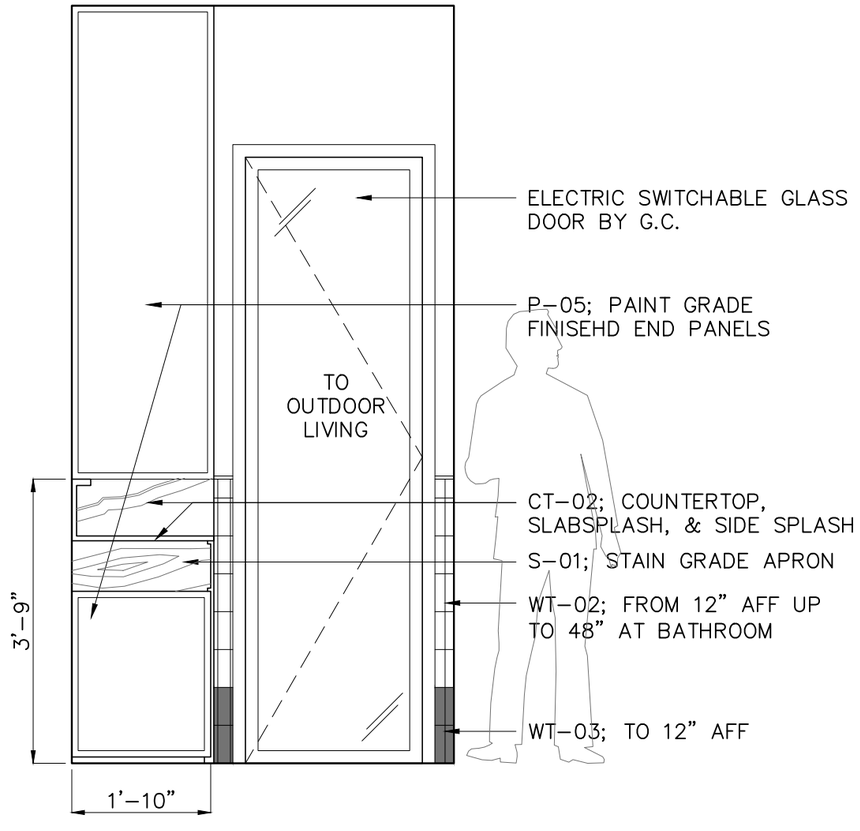

02 GUEST BATH INTERIOR ELEVATION

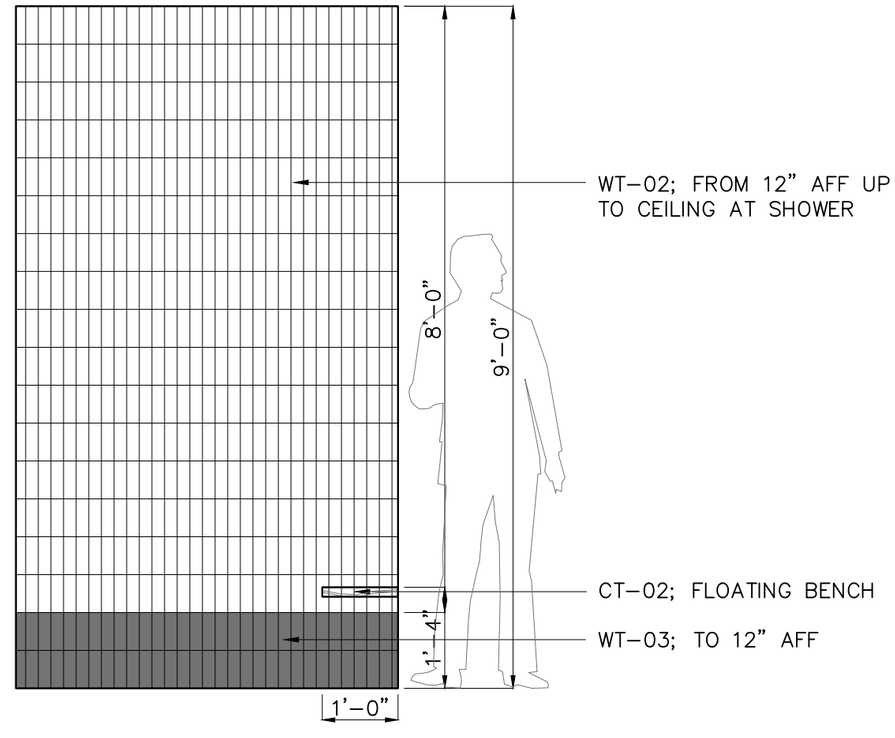


01 GUEST BATH INTERIOR ELEVATION SCALE: 1/2" = 1'-0"

PRELIMINARY
NOT FOR CONSTRUCTION

CKN CAPITAL GROUP

1602 TAYLOR GAINES STREET I AUSTIN, TX 78741

DATE:
04.13.2023
DRAWING:
INT.ELEV.
ISSUE:
DESIGN DEVELOPMENT
DRAWING NUMBER:
ID4.18

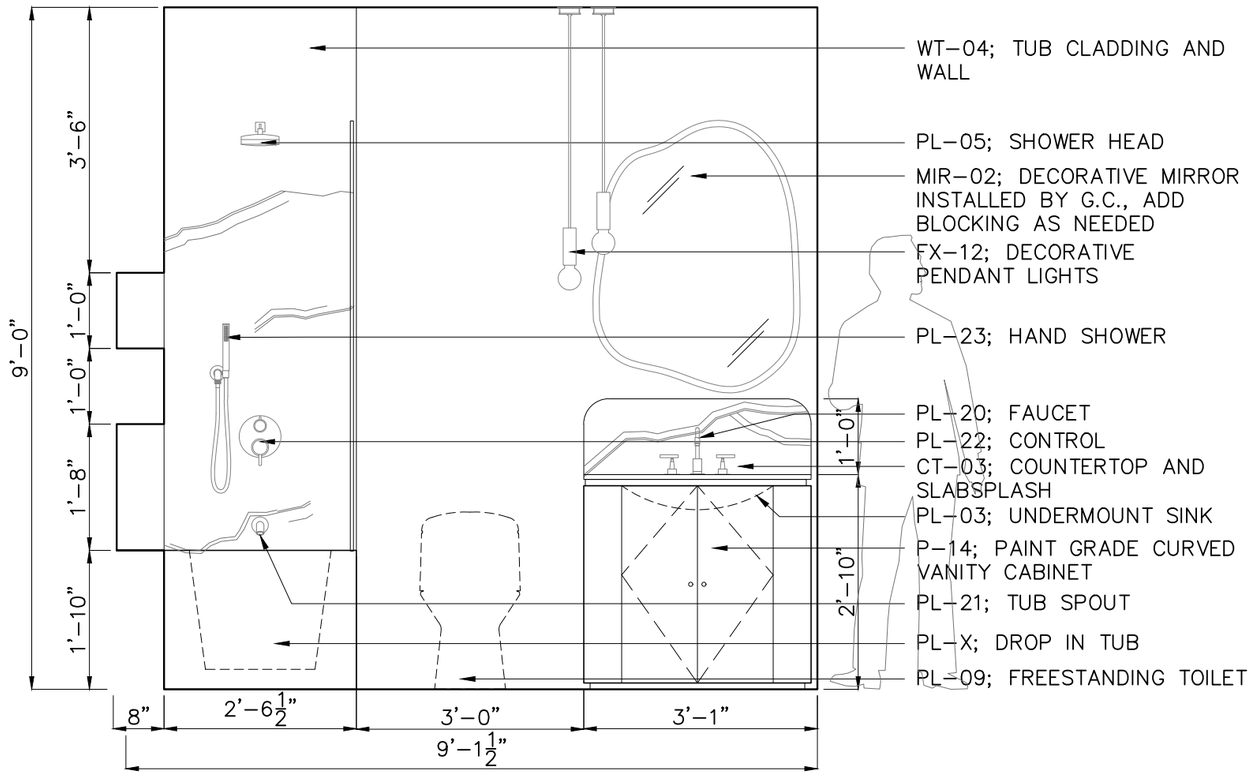

PRELIMINARY
NOT FOR CONSTRUCTION


01 BATH 3 INTERIOR ELEVATION

SCALE: 1/2" = 1'-0"


CKN CAPITAL GROUP

1602 TAYLOR GAINES STREET | AUSTIN, TX 78741

DATE:
04.13.2023
DRAWING:
INT.ELEV.
ISSUE:
DESIGN DEVELOPMENT
DRAWING NUMBER:
ID4.19

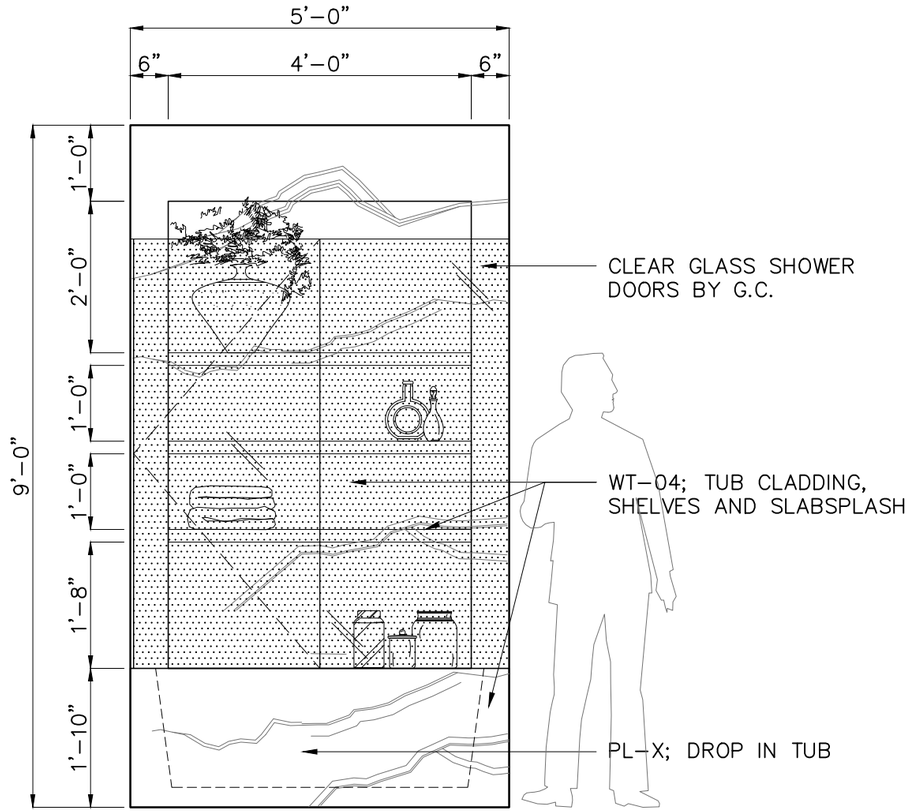

02 BATH 3 INTERIOR ELEVATION

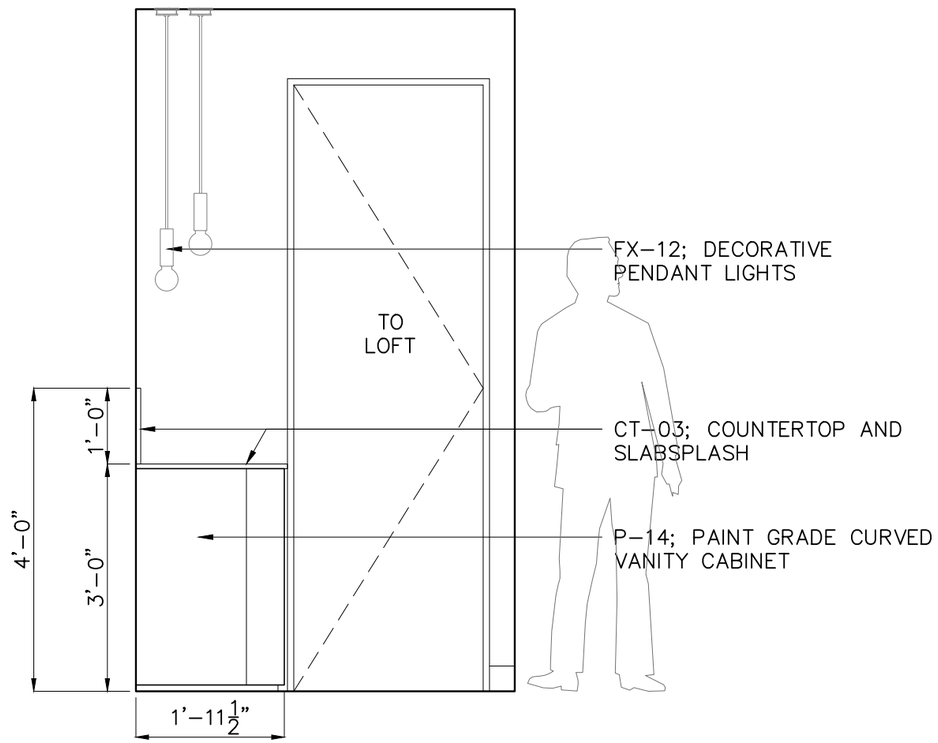


01 BATH 3 INTERIOR ELEVATION SCALE: 1/2" = 1'-0"

PRELIMINARY
NOT FOR CONSTRUCTION

CKN CAPITAL GROUP

1602 TAYLOR GAINES STREET | AUSTIN, TX 78741

DATE:
04.13.2023
DRAWING:
INT.ELEV.
ISSUE:
DESIGN DEVELOPMENT
DRAWING NUMBER:
ID4.20

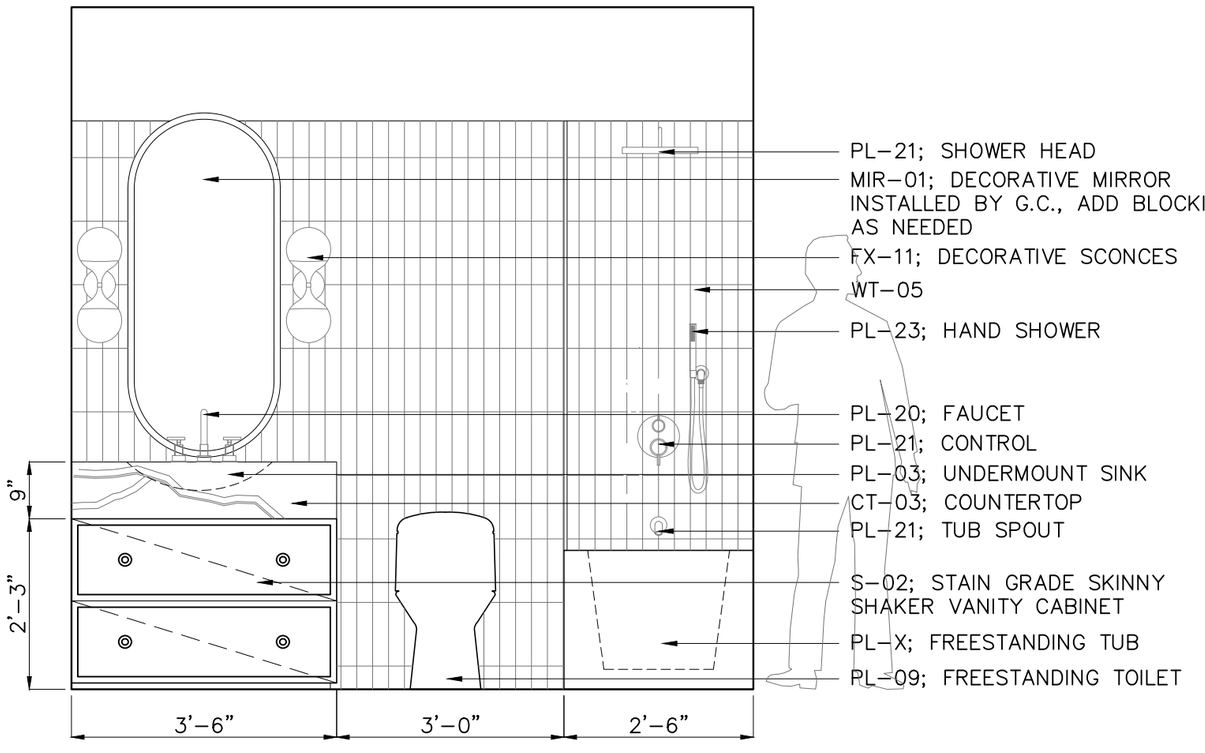

PRELIMINARY
NOT FOR CONSTRUCTION


01 BATH 2 INTERIOR ELEVATION

SCALE: 1/2" = 1'-0"


CKN CAPITAL GROUP

1602 TAYLOR GAINES STREET I AUSTIN, TX 78741

DATE:
04.13.2023
DRAWING:
INT.ELEV.
ISSUE:
DESIGN DEVELOPMENT
DRAWING NUMBER:
ID4.21

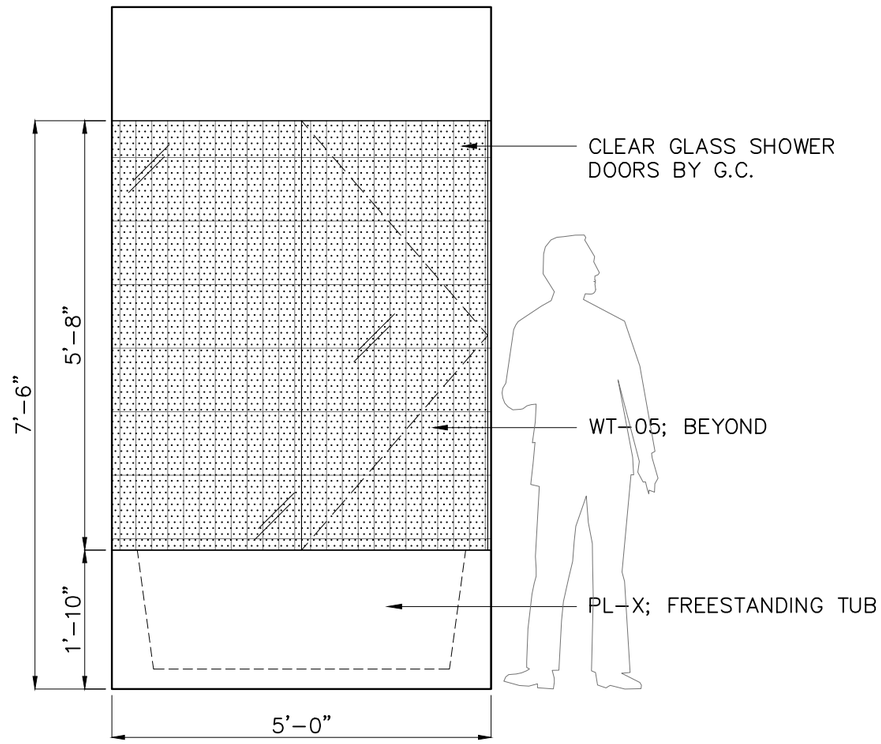

02 BATH 2 INTERIOR ELEVATION

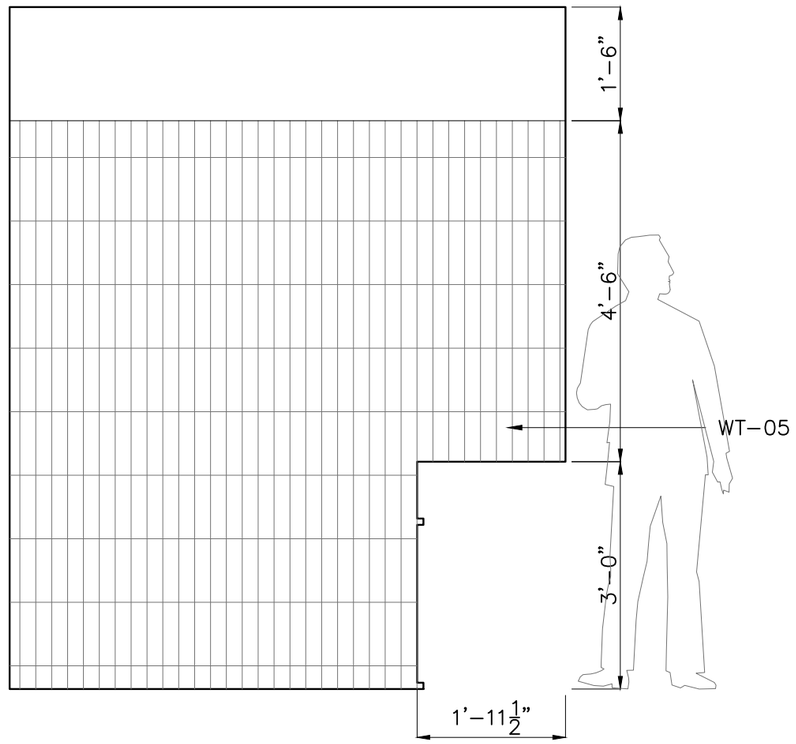


01 BATH 2 INTERIOR ELEVATION SCALE: 1/2" = 1'-0"

PRELIMINARY
NOT FOR CONSTRUCTION

CKN CAPITAL GROUP

1602 TAYLOR GAINES STREET | AUSTIN, TX 78741

DATE:
04.13.2023
DRAWING:
INT.ELEV.
ISSUE:
DESIGN DEVELOPMENT
DRAWING NUMBER:
ID4.22

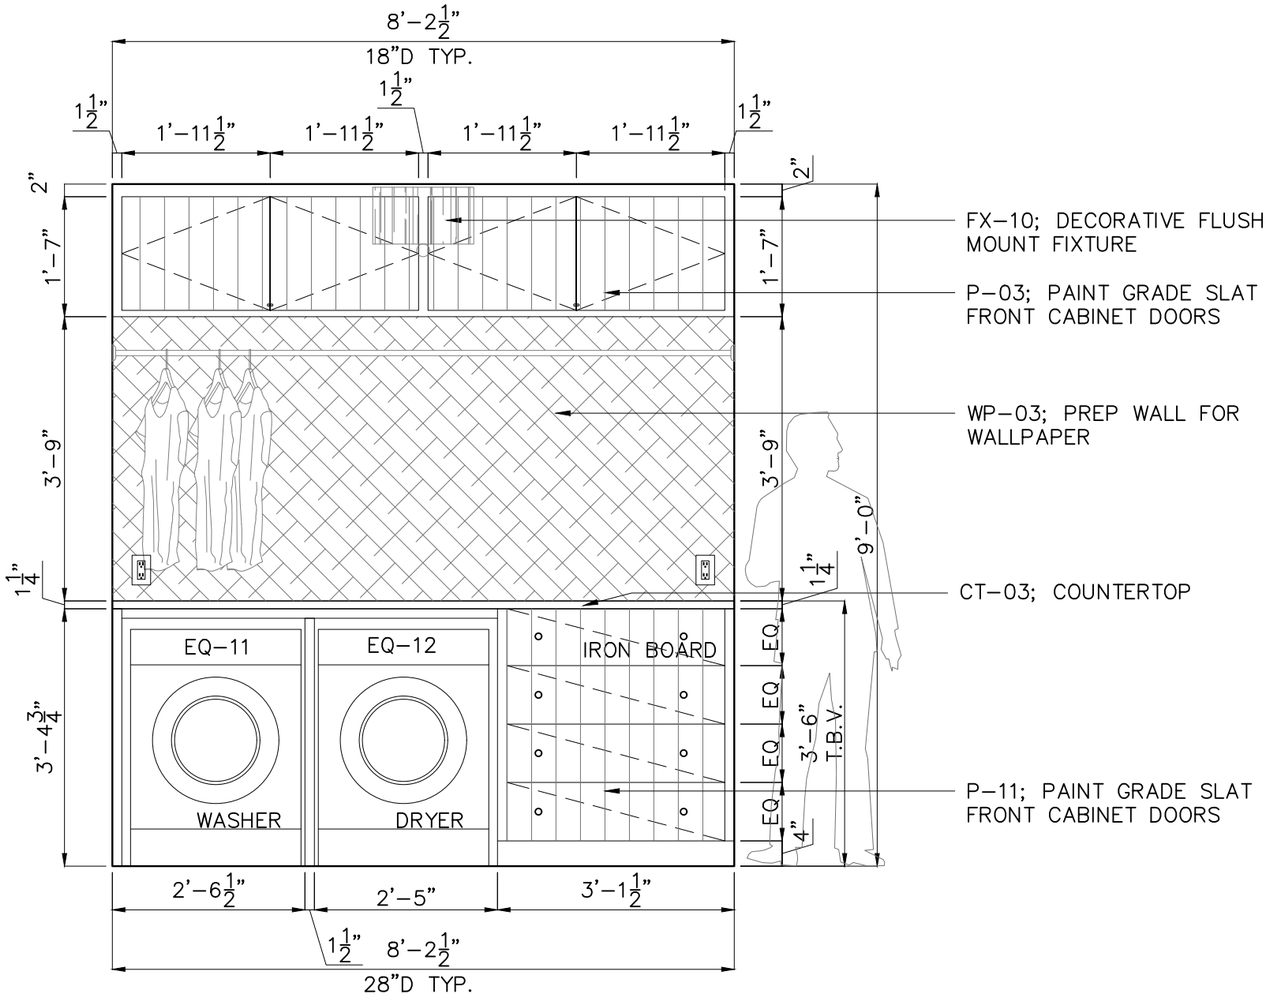

PRELIMINARY
NOT FOR CONSTRUCTION


01 LAUNDRY ROOM INTERIOR ELEVATION

SCALE: 1/2" = 1'-0"

CKN CAPITAL GROUP

1602 TAYLOR GAINES STREET I AUSTIN, TX 78741

DATE:
04.13.2023
DRAWING:
INT.ELEV.
ISSUE:
DESIGN DEVELOPMENT
DRAWING NUMBER:
ID4.23

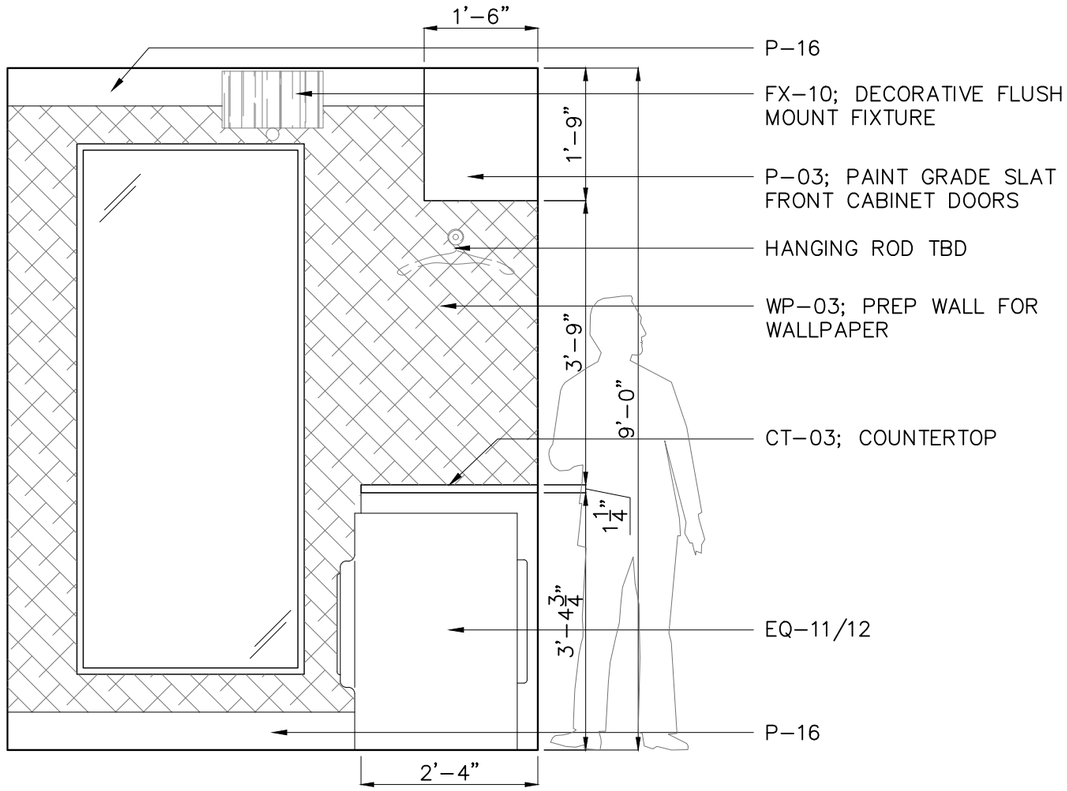

PRELIMINARY
NOT FOR CONSTRUCTION


01 LAUNDRY ROOM INTERIOR ELEVATION

SCALE: 1/2" = 1'-0"

CKN CAPITAL GROUP

1602 TAYLOR GAINES STREET I AUSTIN, TX 78741

DATE:
04.13.2023
DRAWING:
INT.ELEV.
ISSUE:
DESIGN DEVELOPMENT
DRAWING NUMBER:
ID4.24

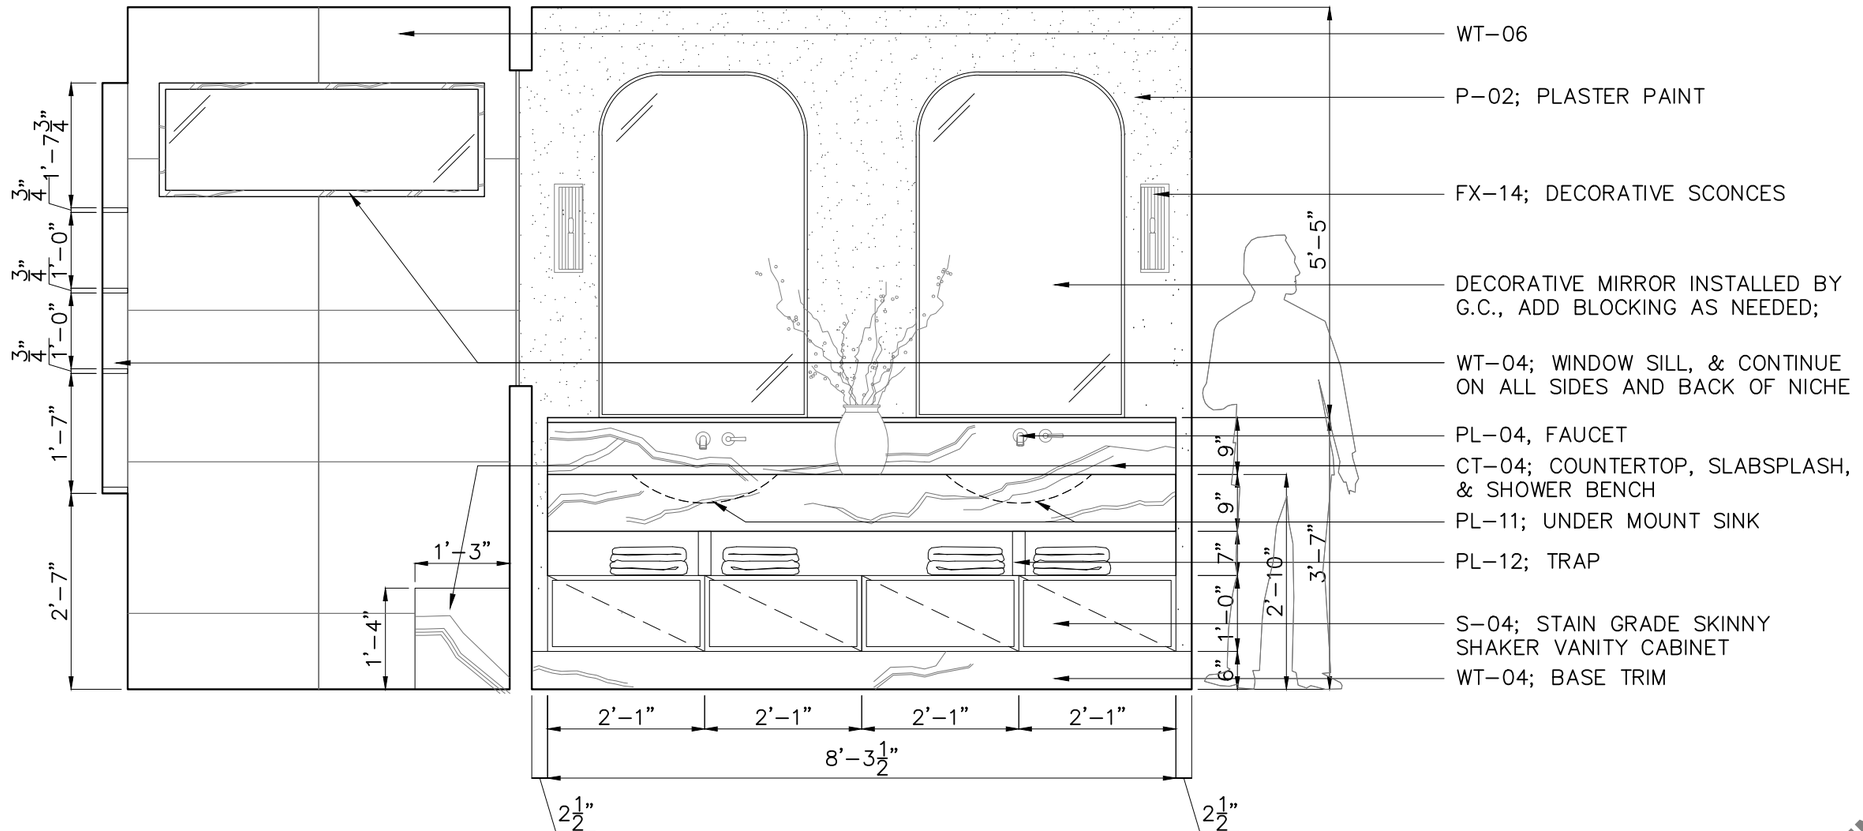

PRELIMINARY
NOT FOR CONSTRUCTION


01 PRIMARY BATH INTERIOR ELEVATION

SCALE: 1/2" = 1'-0"

CKN CAPITAL GROUP

1602 TAYLOR GAINES STREET | AUSTIN, TX 78741

DATE:
04.13.2023
DRAWING:
INT.ELEV.
ISSUE:
DESIGN DEVELOPMENT
DRAWING NUMBER:
ID4.25

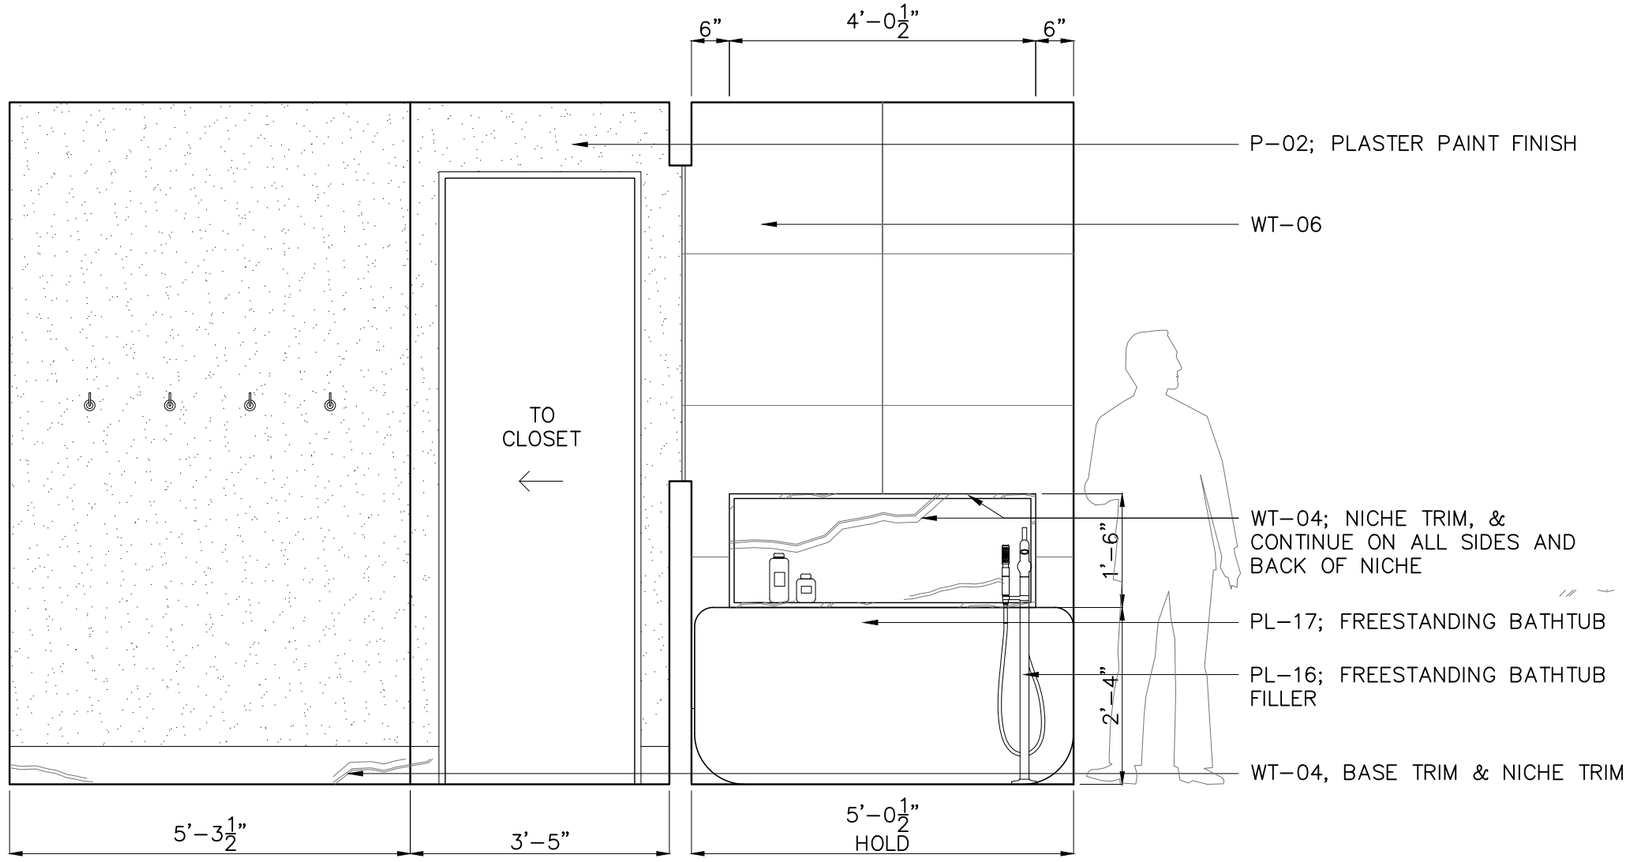

PRELIMINARY
NOT FOR CONSTRUCTION


01 PRIMARY BATH INTERIOR ELEVATION

SCALE: 1/2" = 1'-0"

CKN CAPITAL GROUP

1602 TAYLOR GAINES STREET I AUSTIN, TX 78741

DATE:
04.13.2023
DRAWING:
INT.ELEV.
ISSUE:
DESIGN DEVELOPMENT
DRAWING NUMBER:
ID4.26

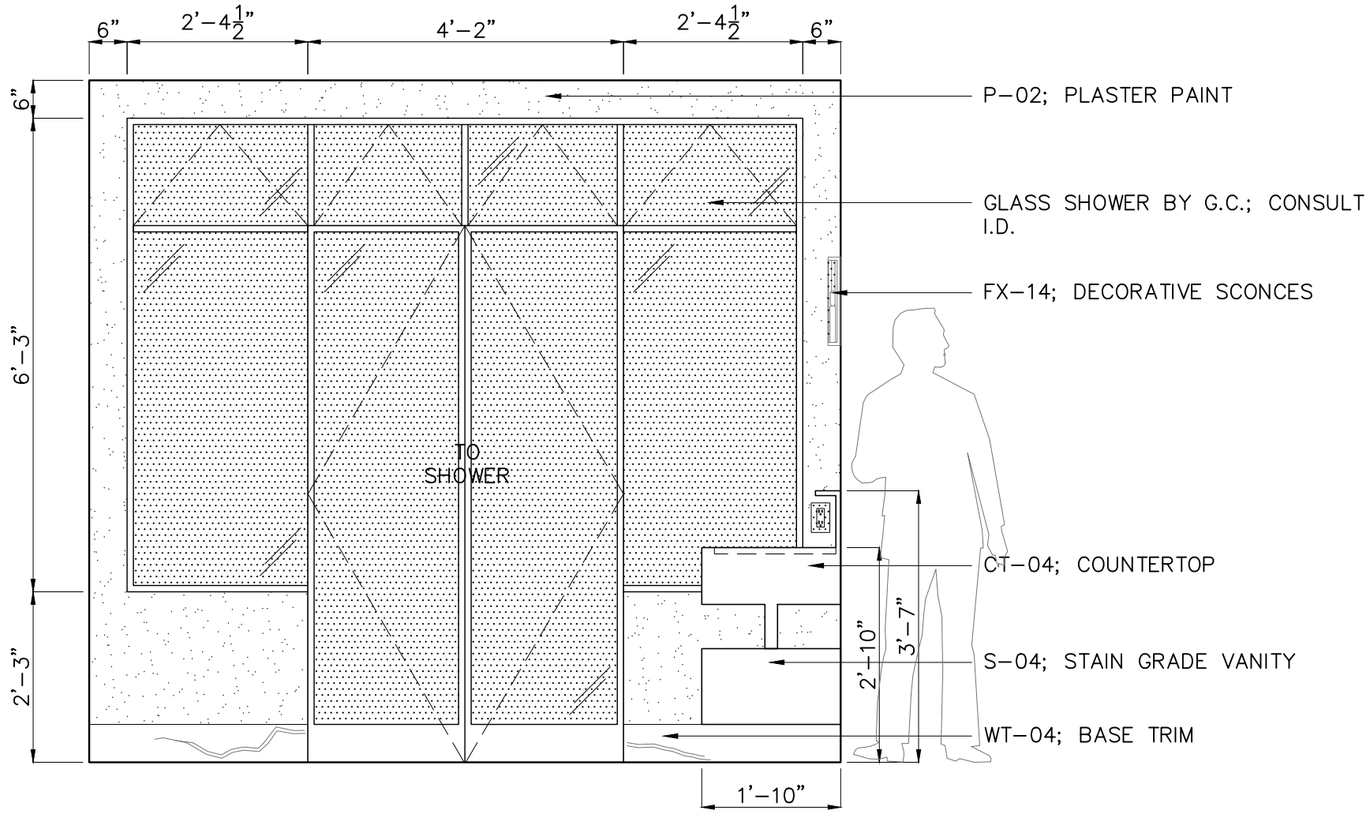

PRELIMINARY
NOT FOR CONSTRUCTION


01 | PRIMARY BATH INTERIOR ELEVATION

SCALE: 1/2" = 1'-0"

CKN CAPITAL GROUP

1602 TAYLOR GAINES STREET I AUSTIN, TX 78741

DATE:
04.13.2023
DRAWING:
INT.ELEV.
ISSUE:
DESIGN DEVELOPMENT
DRAWING NUMBER:
ID4.27

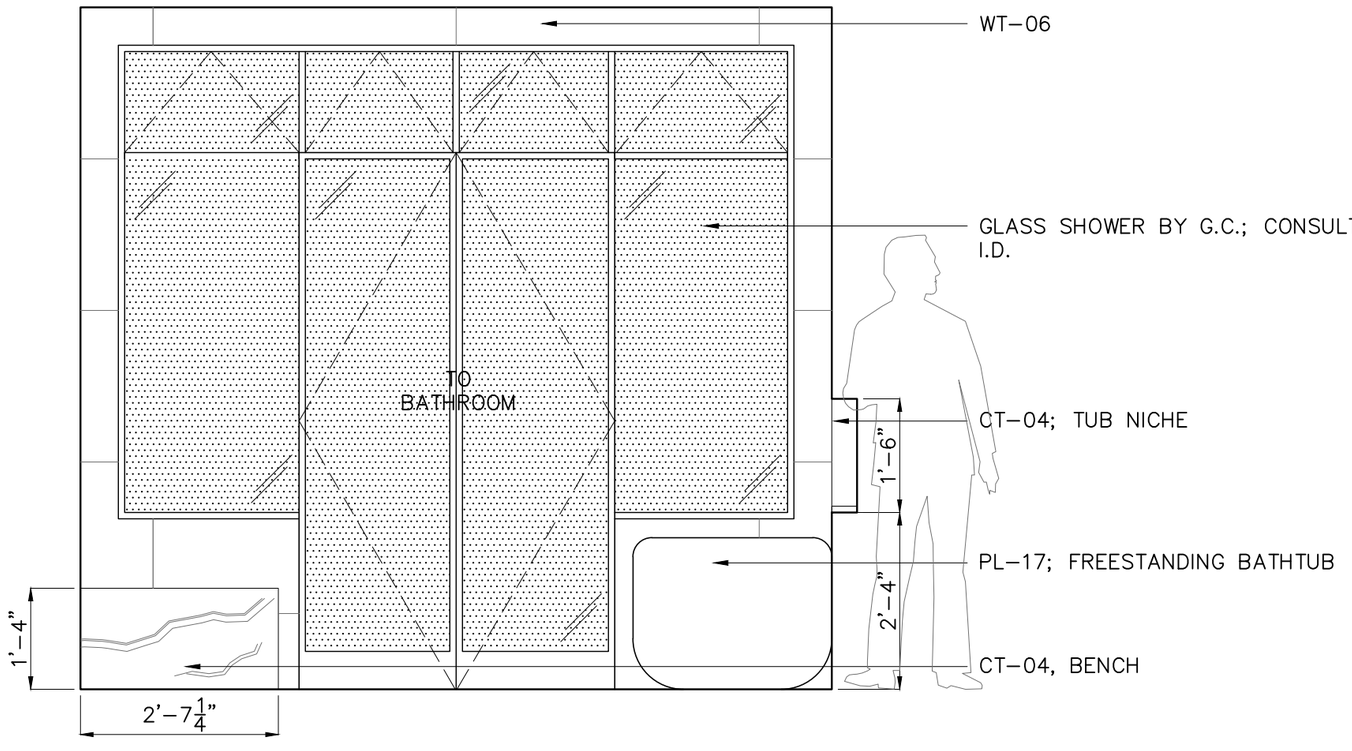

PRELIMINARY
NOT FOR CONSTRUCTION


01 PRIMARY BATH INTERIOR ELEVATION

SCALE: 1/2" = 1'-0"

CKN CAPITAL GROUP

1602 TAYLOR GAINES STREET | AUSTIN, TX 78741

DATE:
04.13.2023
DRAWING:
INT.ELEV.
ISSUE:
DESIGN DEVELOPMENT
DRAWING NUMBER:
ID4.28

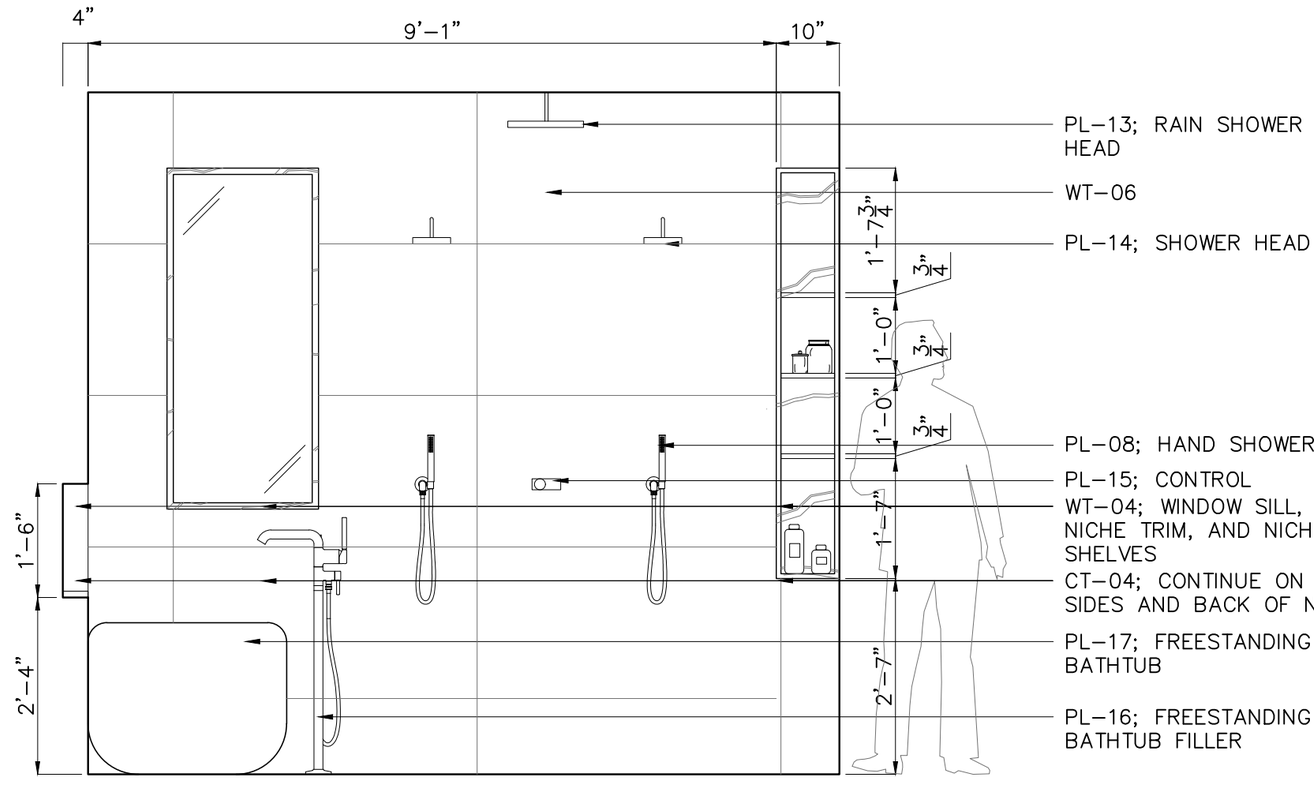

PRELIMINARY
NOT FOR CONSTRUCTION


01 PRIMARY BATH INTERIOR ELEVATION

SCALE: 1/2" = 1'-0"


CKN CAPITAL GROUP

1602 TAYLOR GAINES STREET | AUSTIN, TX 78741

DATE:
04.13.2023
DRAWING:
INT.ELEV.
ISSUE:
DESIGN DEVELOPMENT
DRAWING NUMBER:
ID4.29

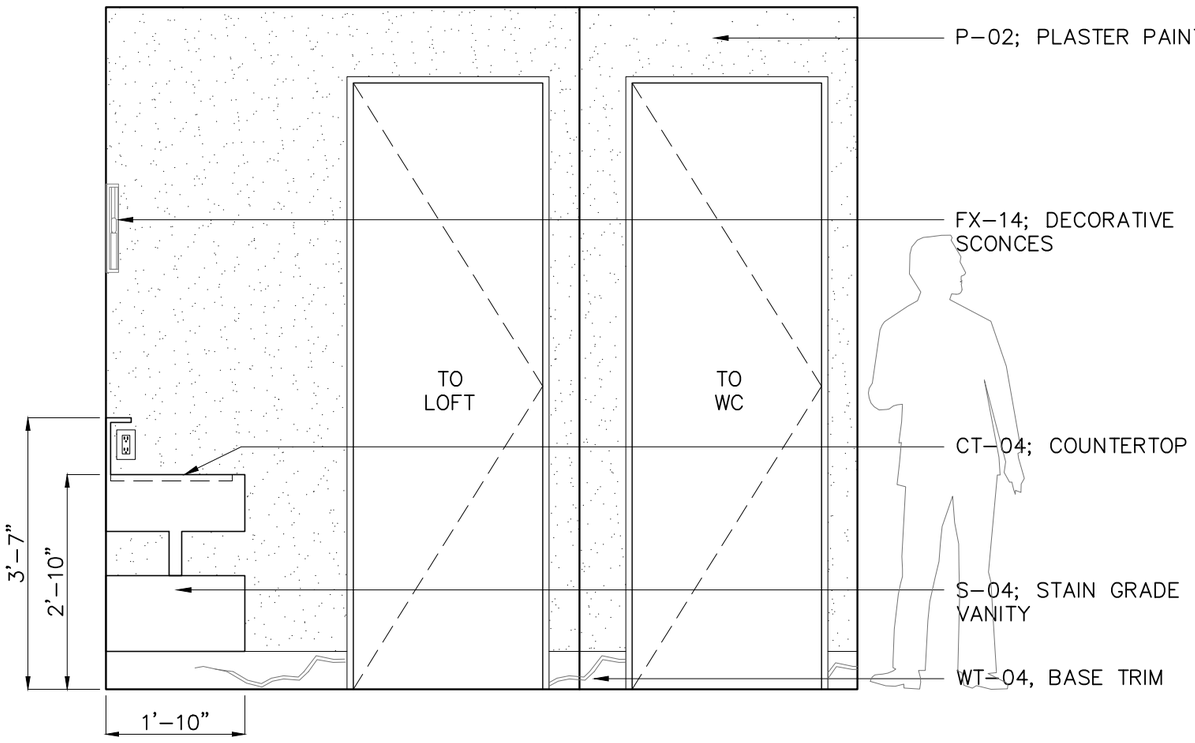

02 PRIMARY BATH INTERIOR ELEVATION

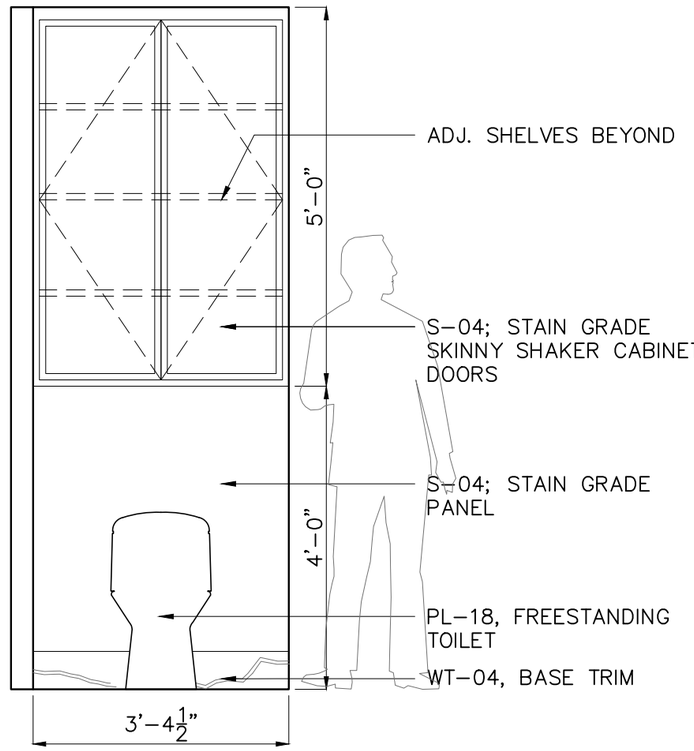


01 PR. WC INTERIOR ELEVATION SCALE: 1/2" = 1'-0"

PRELIMINARY
NOT FOR CONSTRUCTION

CKN CAPITAL GROUP

1602 TAYLOR GAINES STREET | AUSTIN, TX 78741

DATE:
04.13.2023
DRAWING:
INT.ELEV.
ISSUE:
DESIGN DEVELOPMENT
DRAWING NUMBER:
ID4.30

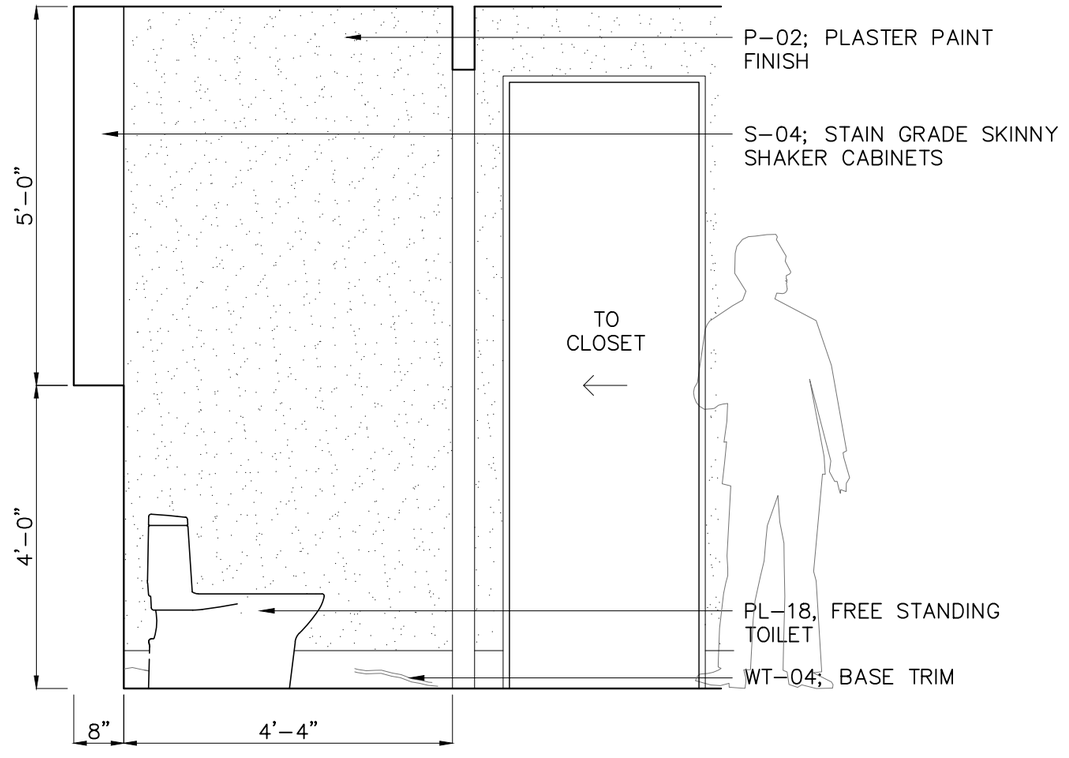

01 PR. WC INTERIOR ELEVATION


SCALE: 1/2" = 1'-0"

PRELIMINARY
NOT FOR CONSTRUCTION

CKN CAPITAL GROUP

1602 TAYLOR GAINES STREET | AUSTIN, TX 78741

DATE:
04.13.2023
DRAWING:
INT.ELEV.
ISSUE:
DESIGN DEVELOPMENT
DRAWING NUMBER:
ID4.31

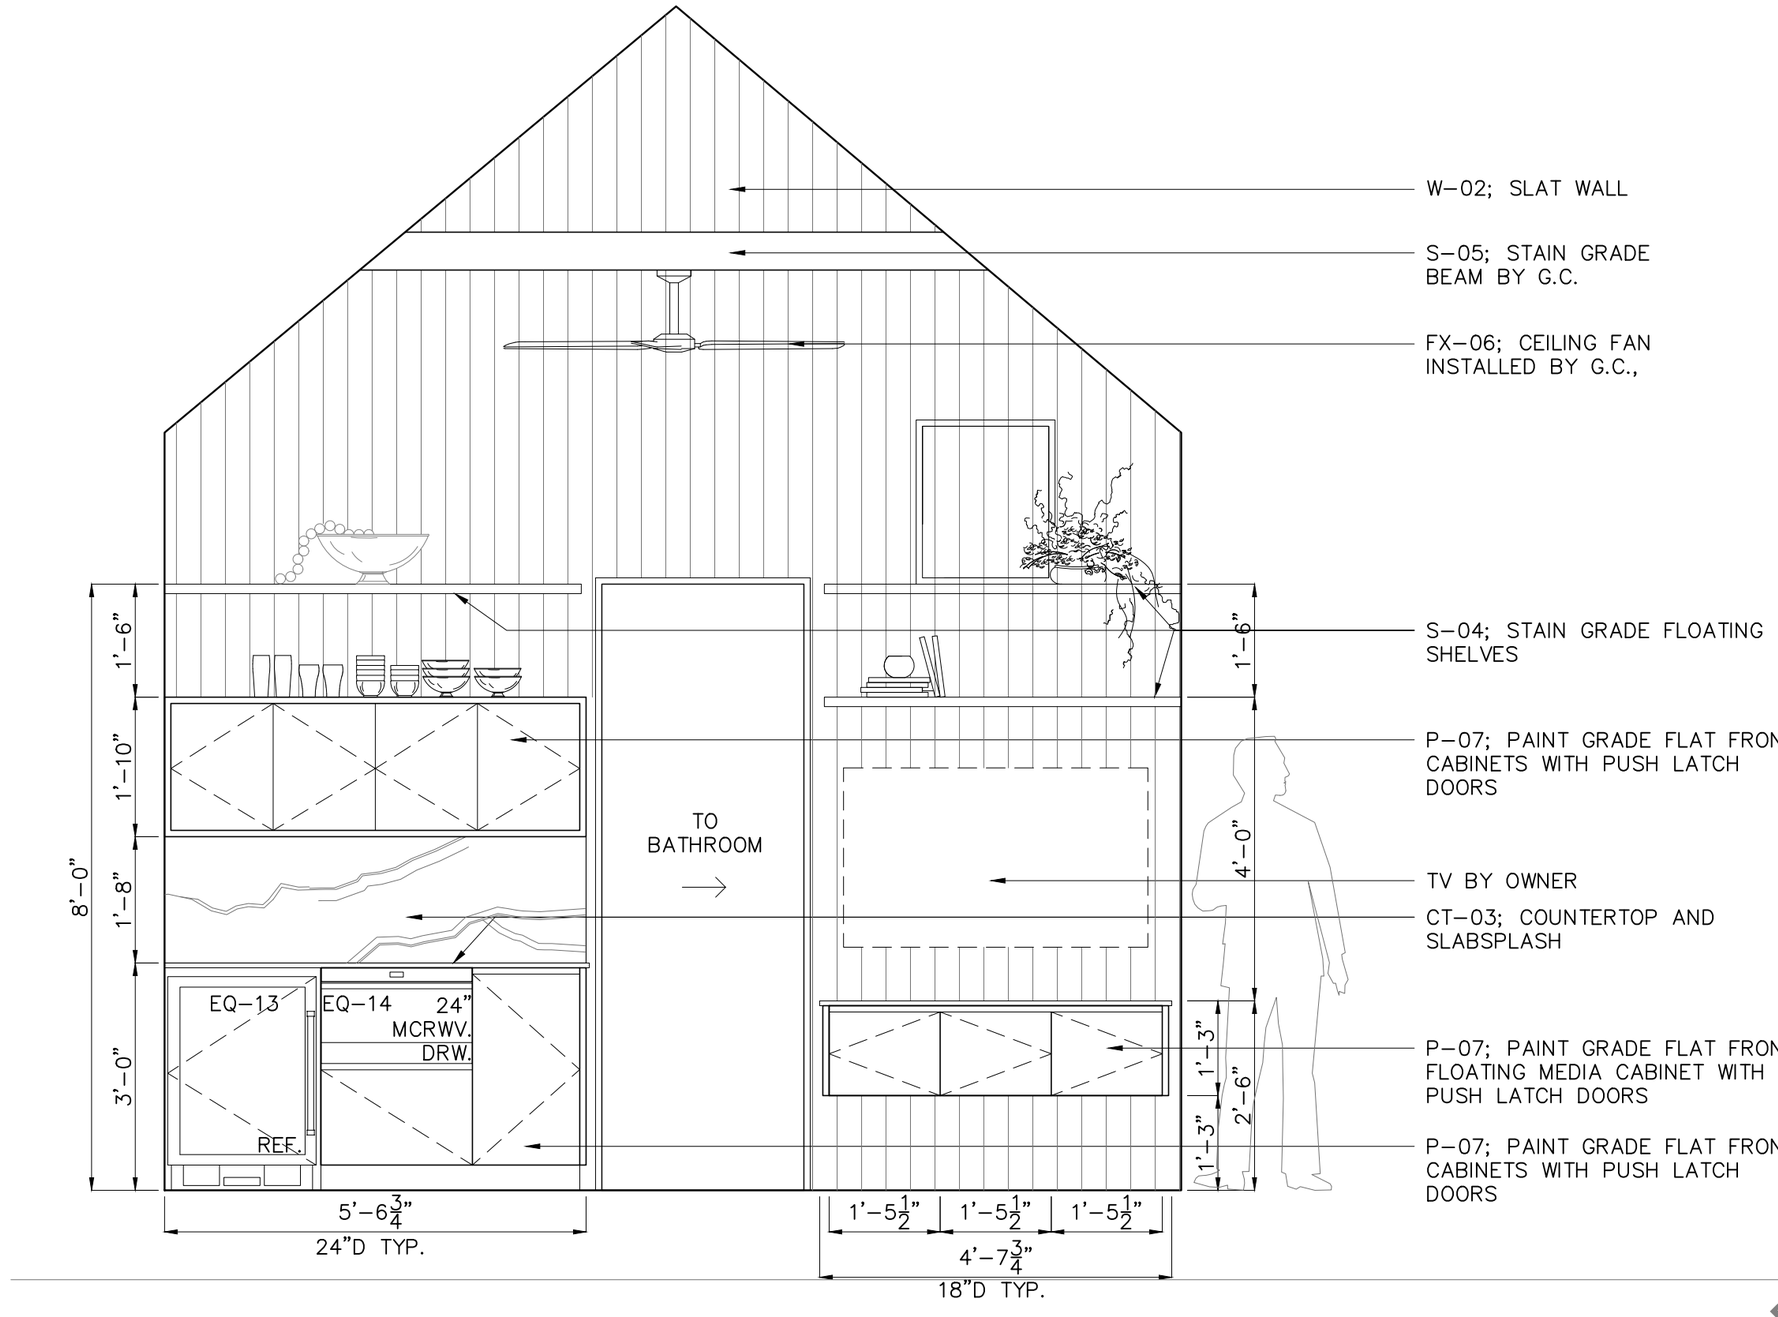

PRELIMINARY
NOT FOR CONSTRUCTION


01 CASITA KITCHENETTE INTERIOR ELEVATION

SCALE: 1/2" = 1'-0"

CKN CAPITAL GROUP

1602 TAYLOR GAINES STREET | AUSTIN, TX 78741

DATE:
04.13.2023
DRAWING:
INT.ELEV.
ISSUE:
DESIGN DEVELOPMENT
DRAWING NUMBER:
ID4.32

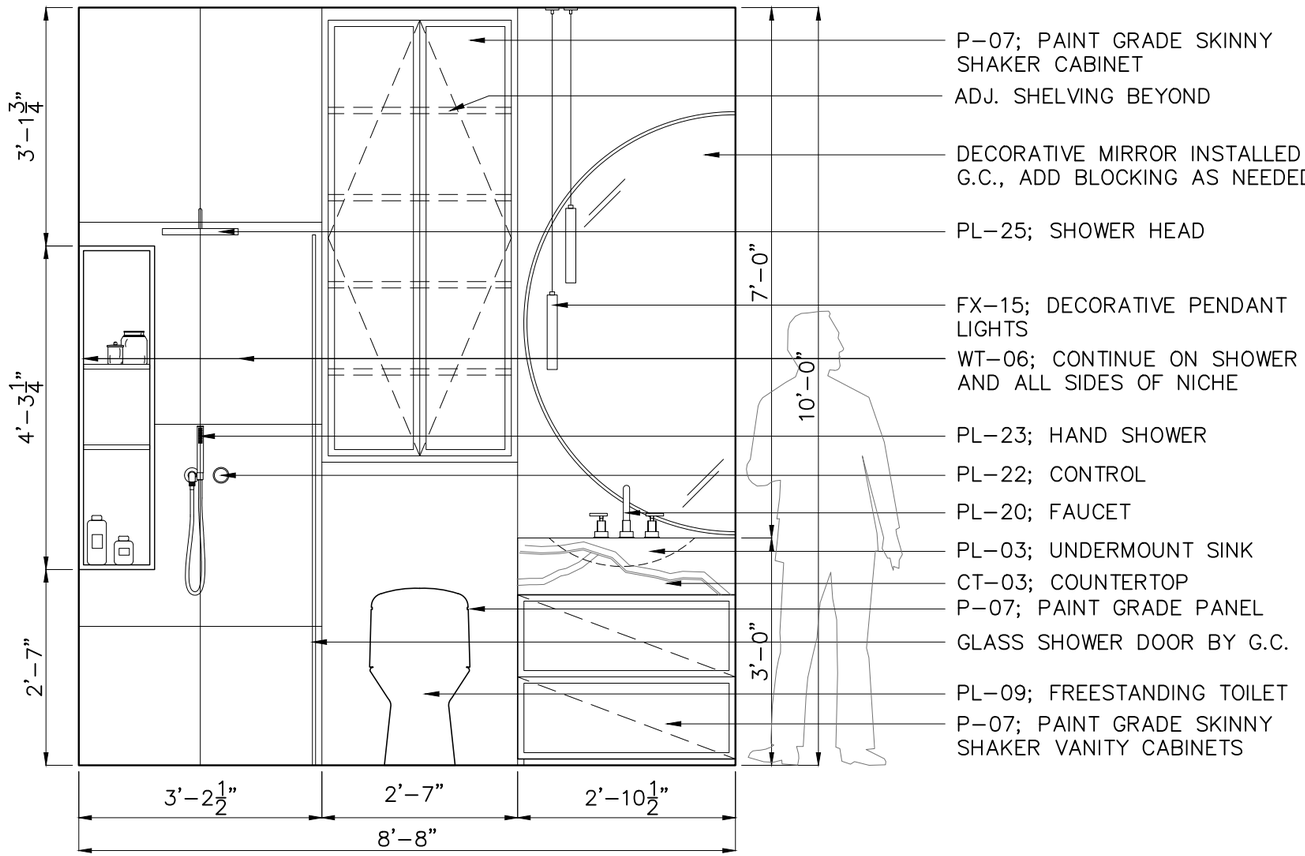

PRELIMINARY
NOT FOR CONSTRUCTION


01 CASITA BATHROOM INTERIOR ELEVATION

SCALE: 1/2" = 1'-0"

CKN CAPITAL GROUP

1602 TAYLOR GAINES STREET | AUSTIN, TX 78741

DATE:
04.13.2023
DRAWING:
INT.ELEV.
ISSUE:
DESIGN DEVELOPMENT
DRAWING NUMBER:
ID4.33

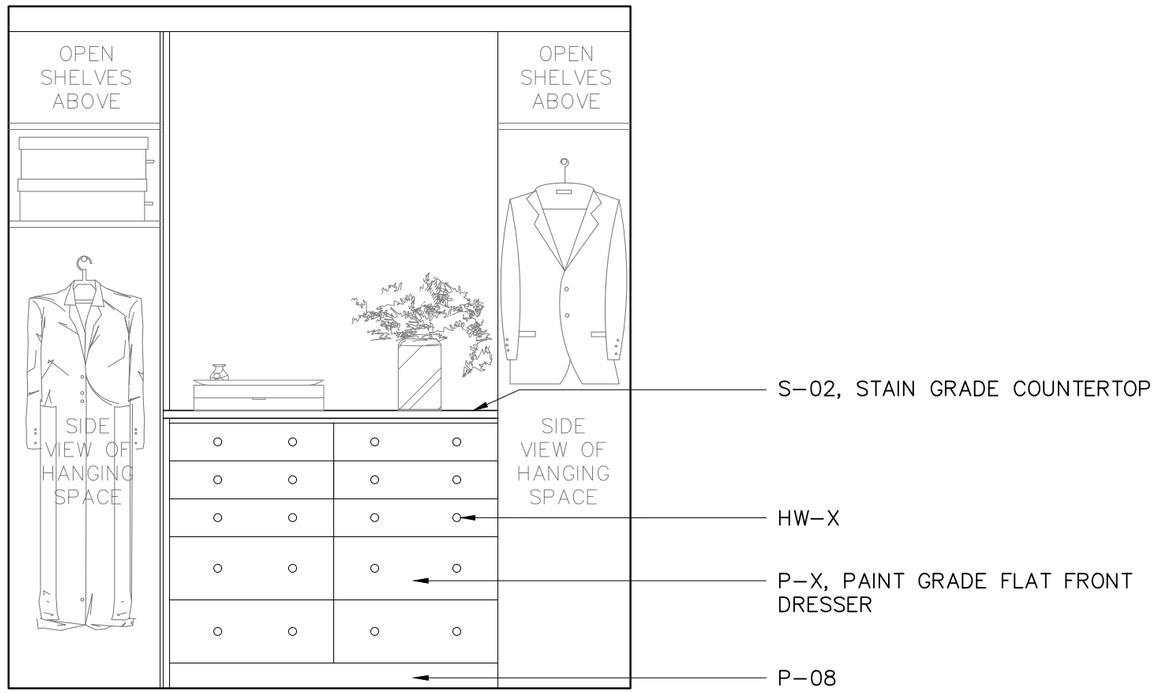

PRELIMINARY
NOT FOR CONSTRUCTION


01 PRIMARY CLOSET INTERIOR ELEVATION

SCALE: 1/2" = 1'-0"

CKN CAPITAL GROUP

1602 TAYLOR GAINES STREET | AUSTIN, TX 78741

DATE:
04.13.2023
DRAWING:
INT.ELEV.
ISSUE:
DESIGN DEVELOPMENT
DRAWING NUMBER:
ID4.34

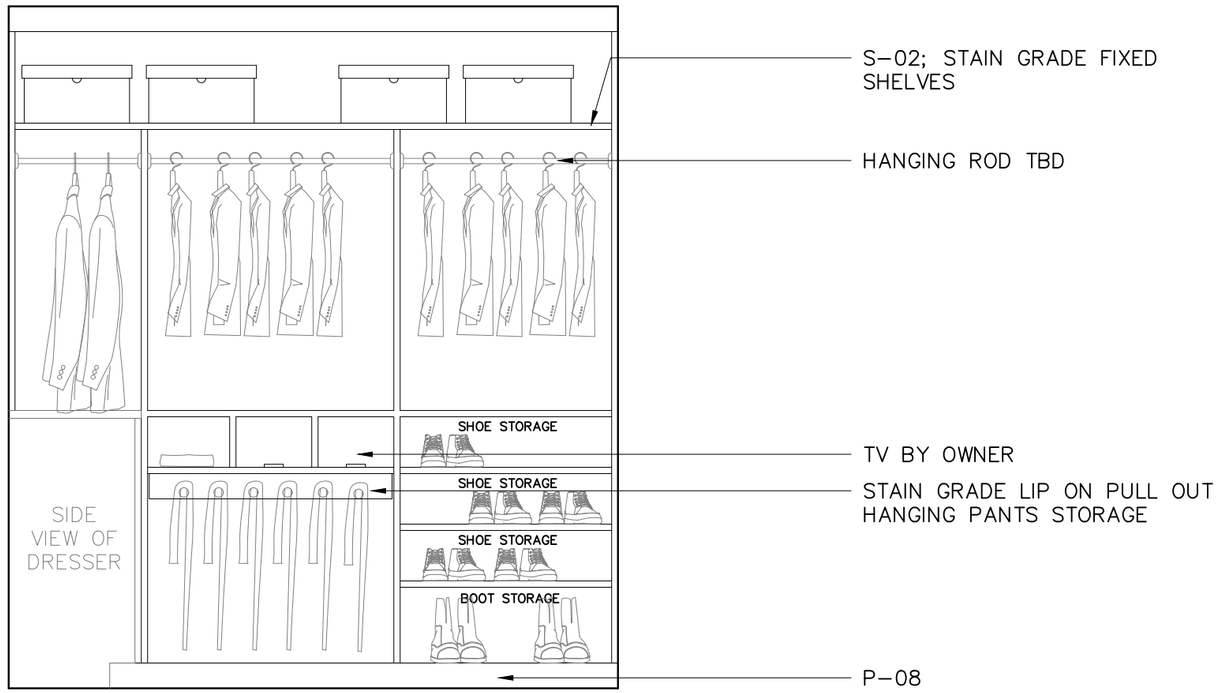

PRELIMINARY
NOT FOR CONSTRUCTION


01 PRIMARY CLOSET INTERIOR ELEVATION - HIS SIDE

SCALE: 1/2" = 1'-0"

CKN CAPITAL GROUP

1602 TAYLOR GAINES STREET | AUSTIN, TX 78741

DATE:
04.13.2023
DRAWING:
INT.ELEV.
ISSUE:
DESIGN DEVELOPMENT
DRAWING NUMBER:
ID4.35

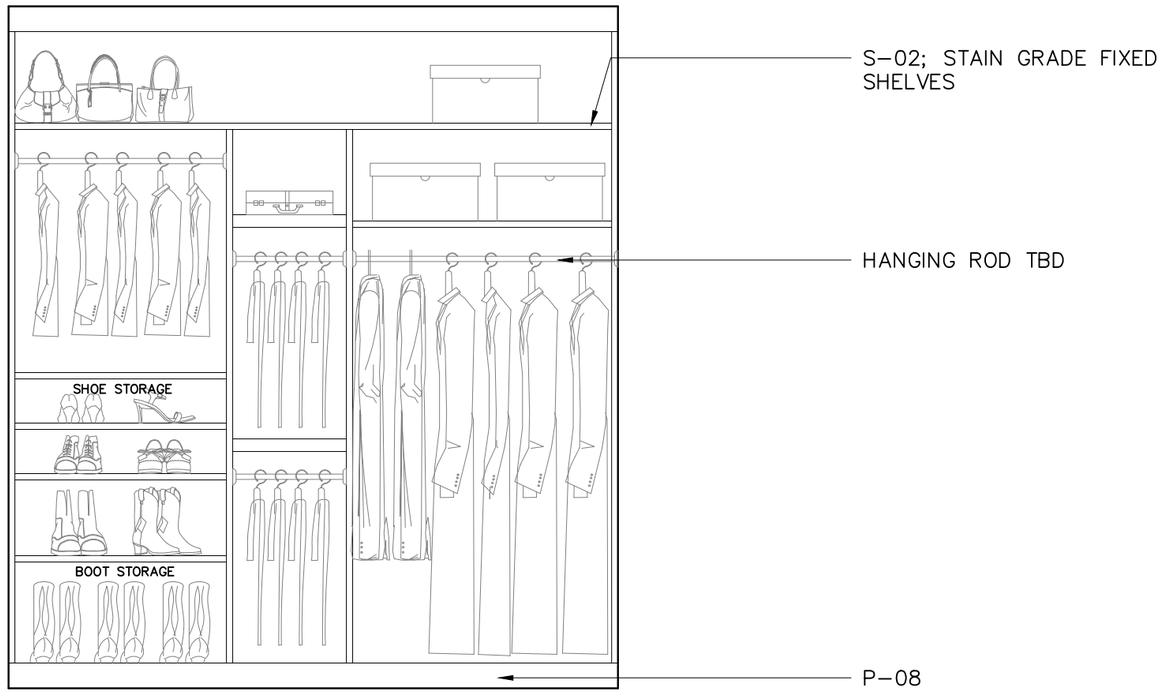

PRELIMINARY
NOT FOR CONSTRUCTION

01 PRIMARY CLOSET INTERIOR ELEVATION - HER SIDE

SCALE: 1/2" = 1'-0"

CKN CAPITAL GROUP

1602 TAYLOR GAINES STREET | AUSTIN, TX 78741

DATE:
04.13.2023
DRAWING:
INT.ELEV.
ISSUE:
DESIGN DEVELOPMENT
DRAWING NUMBER:
ID4.36