


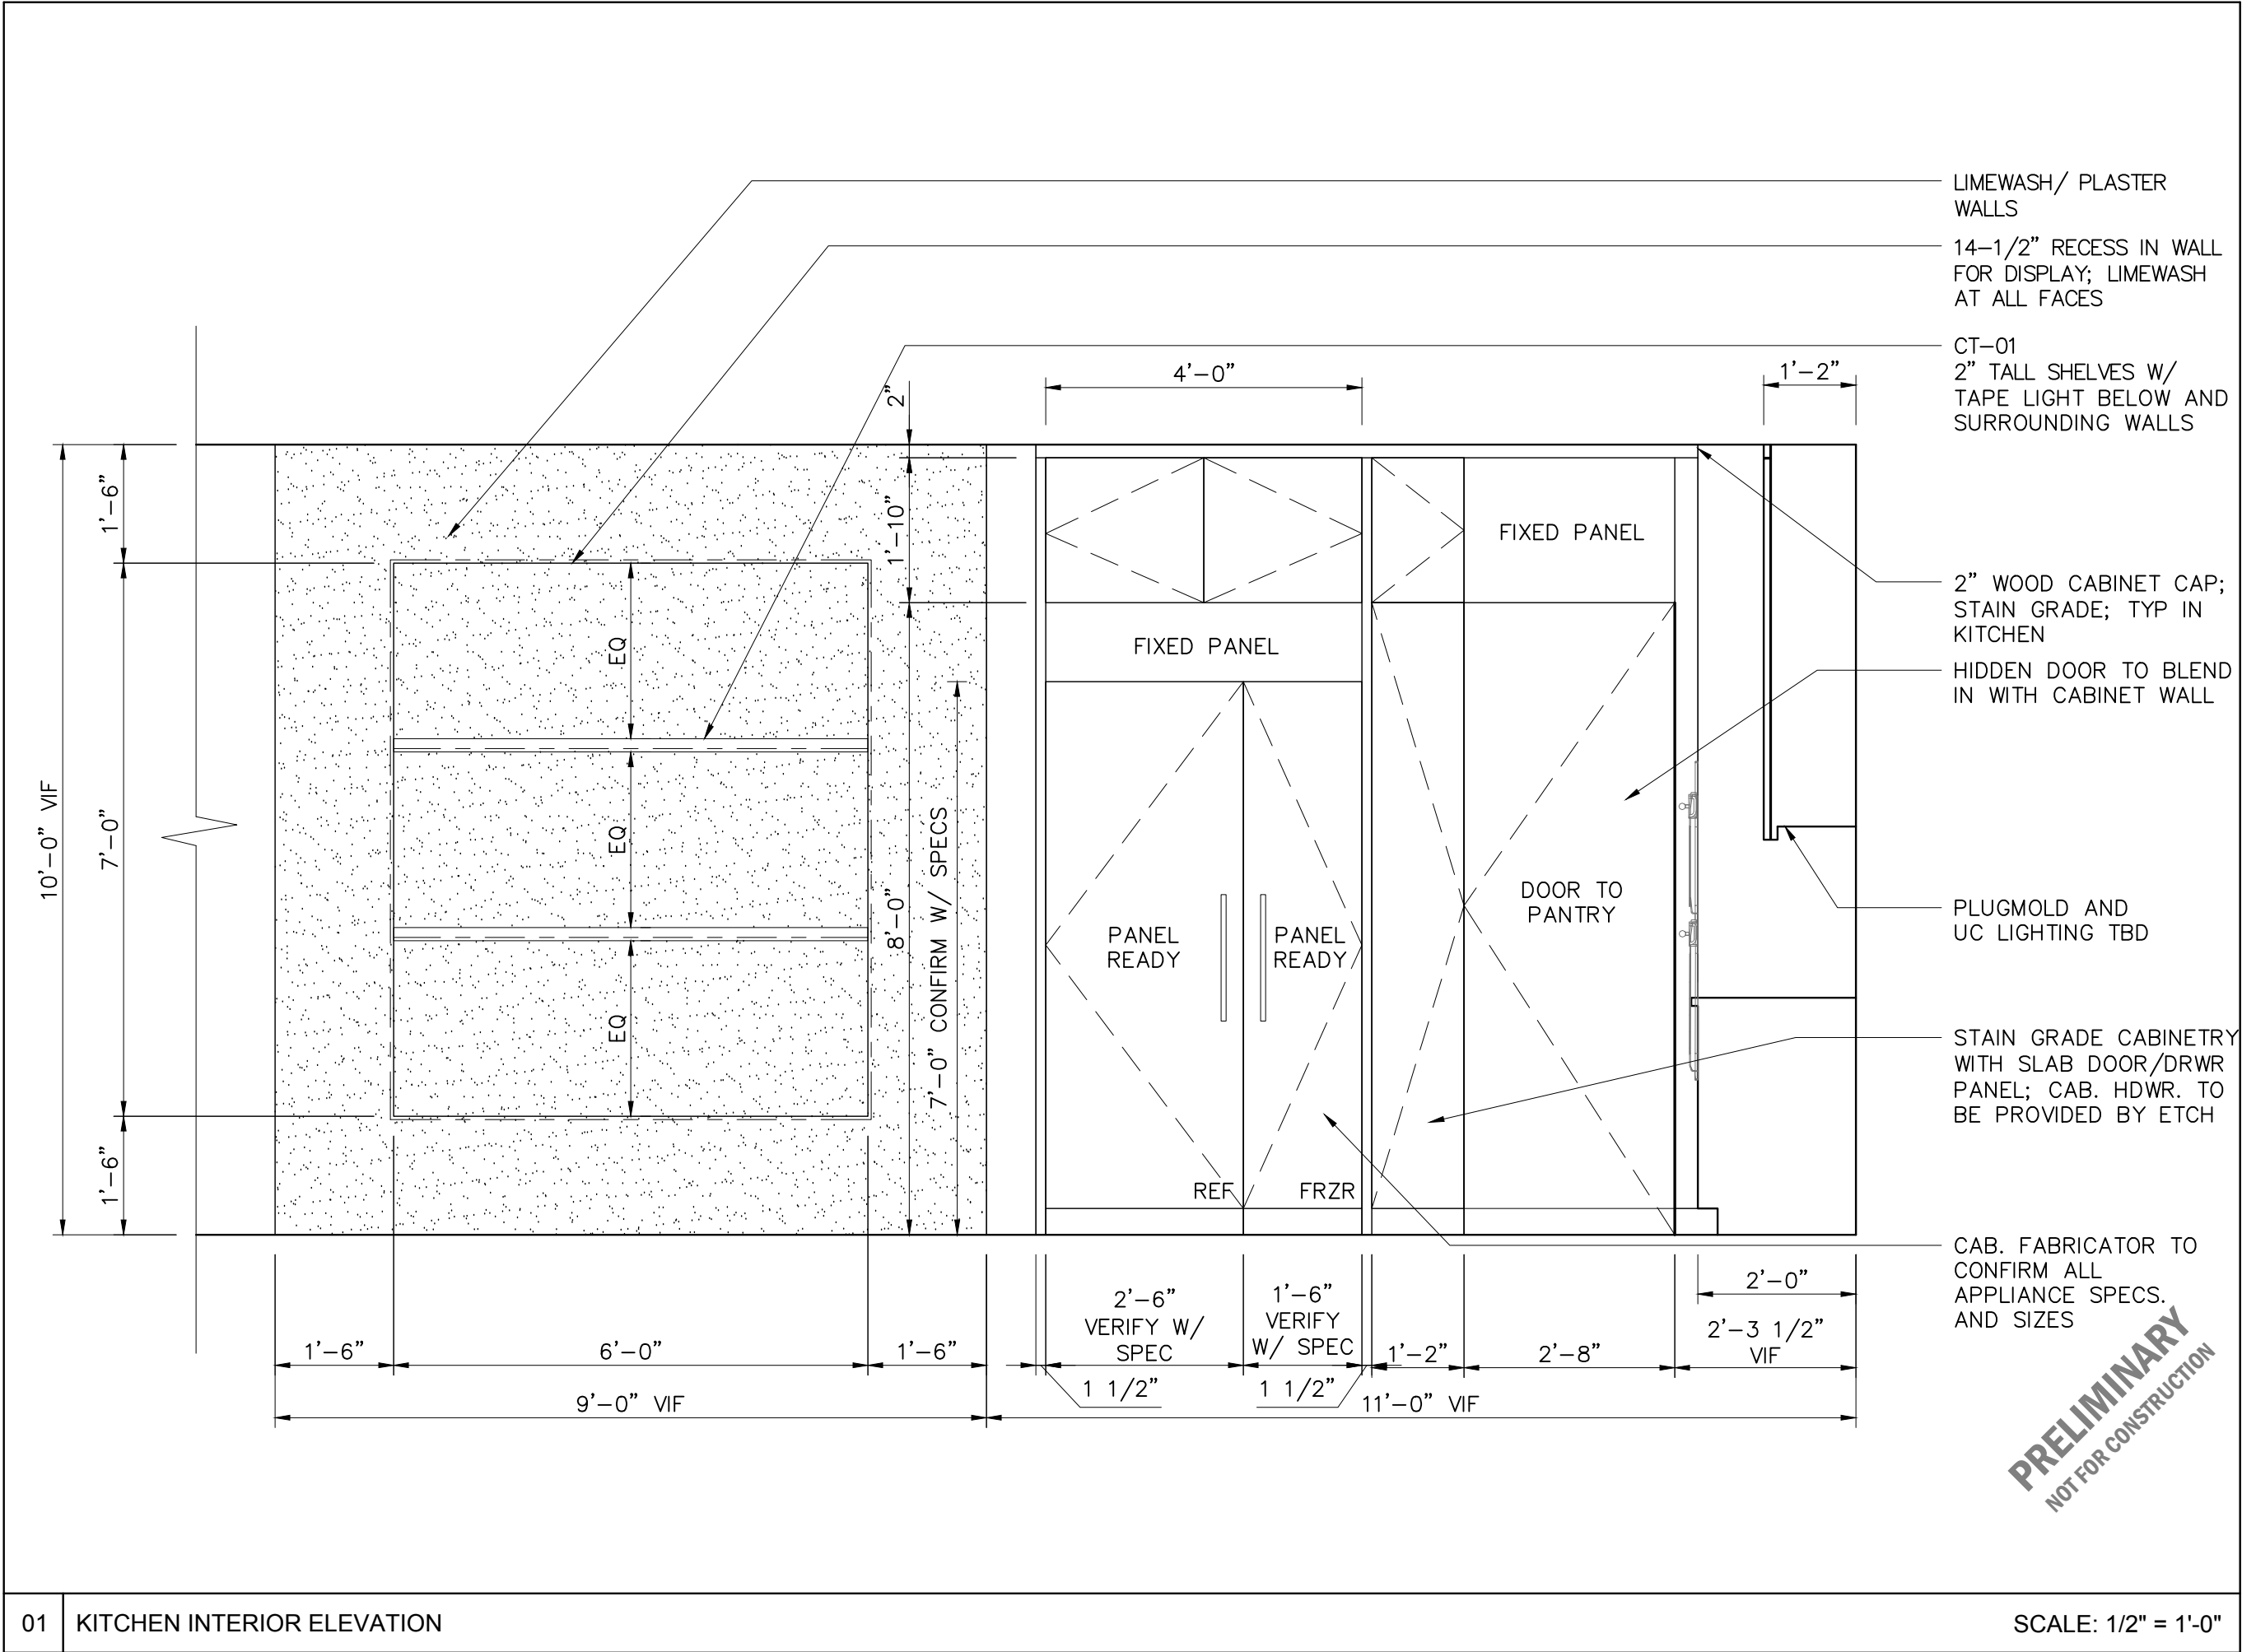

ET

CRE8 PROJECT

2200 FOREST BEND DRIVE | AUSTIN, TX 78704


DATE:
10.13.2023

DRAWING:
INT.ELEV.

ISSUE:
**FINAL DESIGN
SET_REVISD**


DRAWING NUMBER:

ID1.02

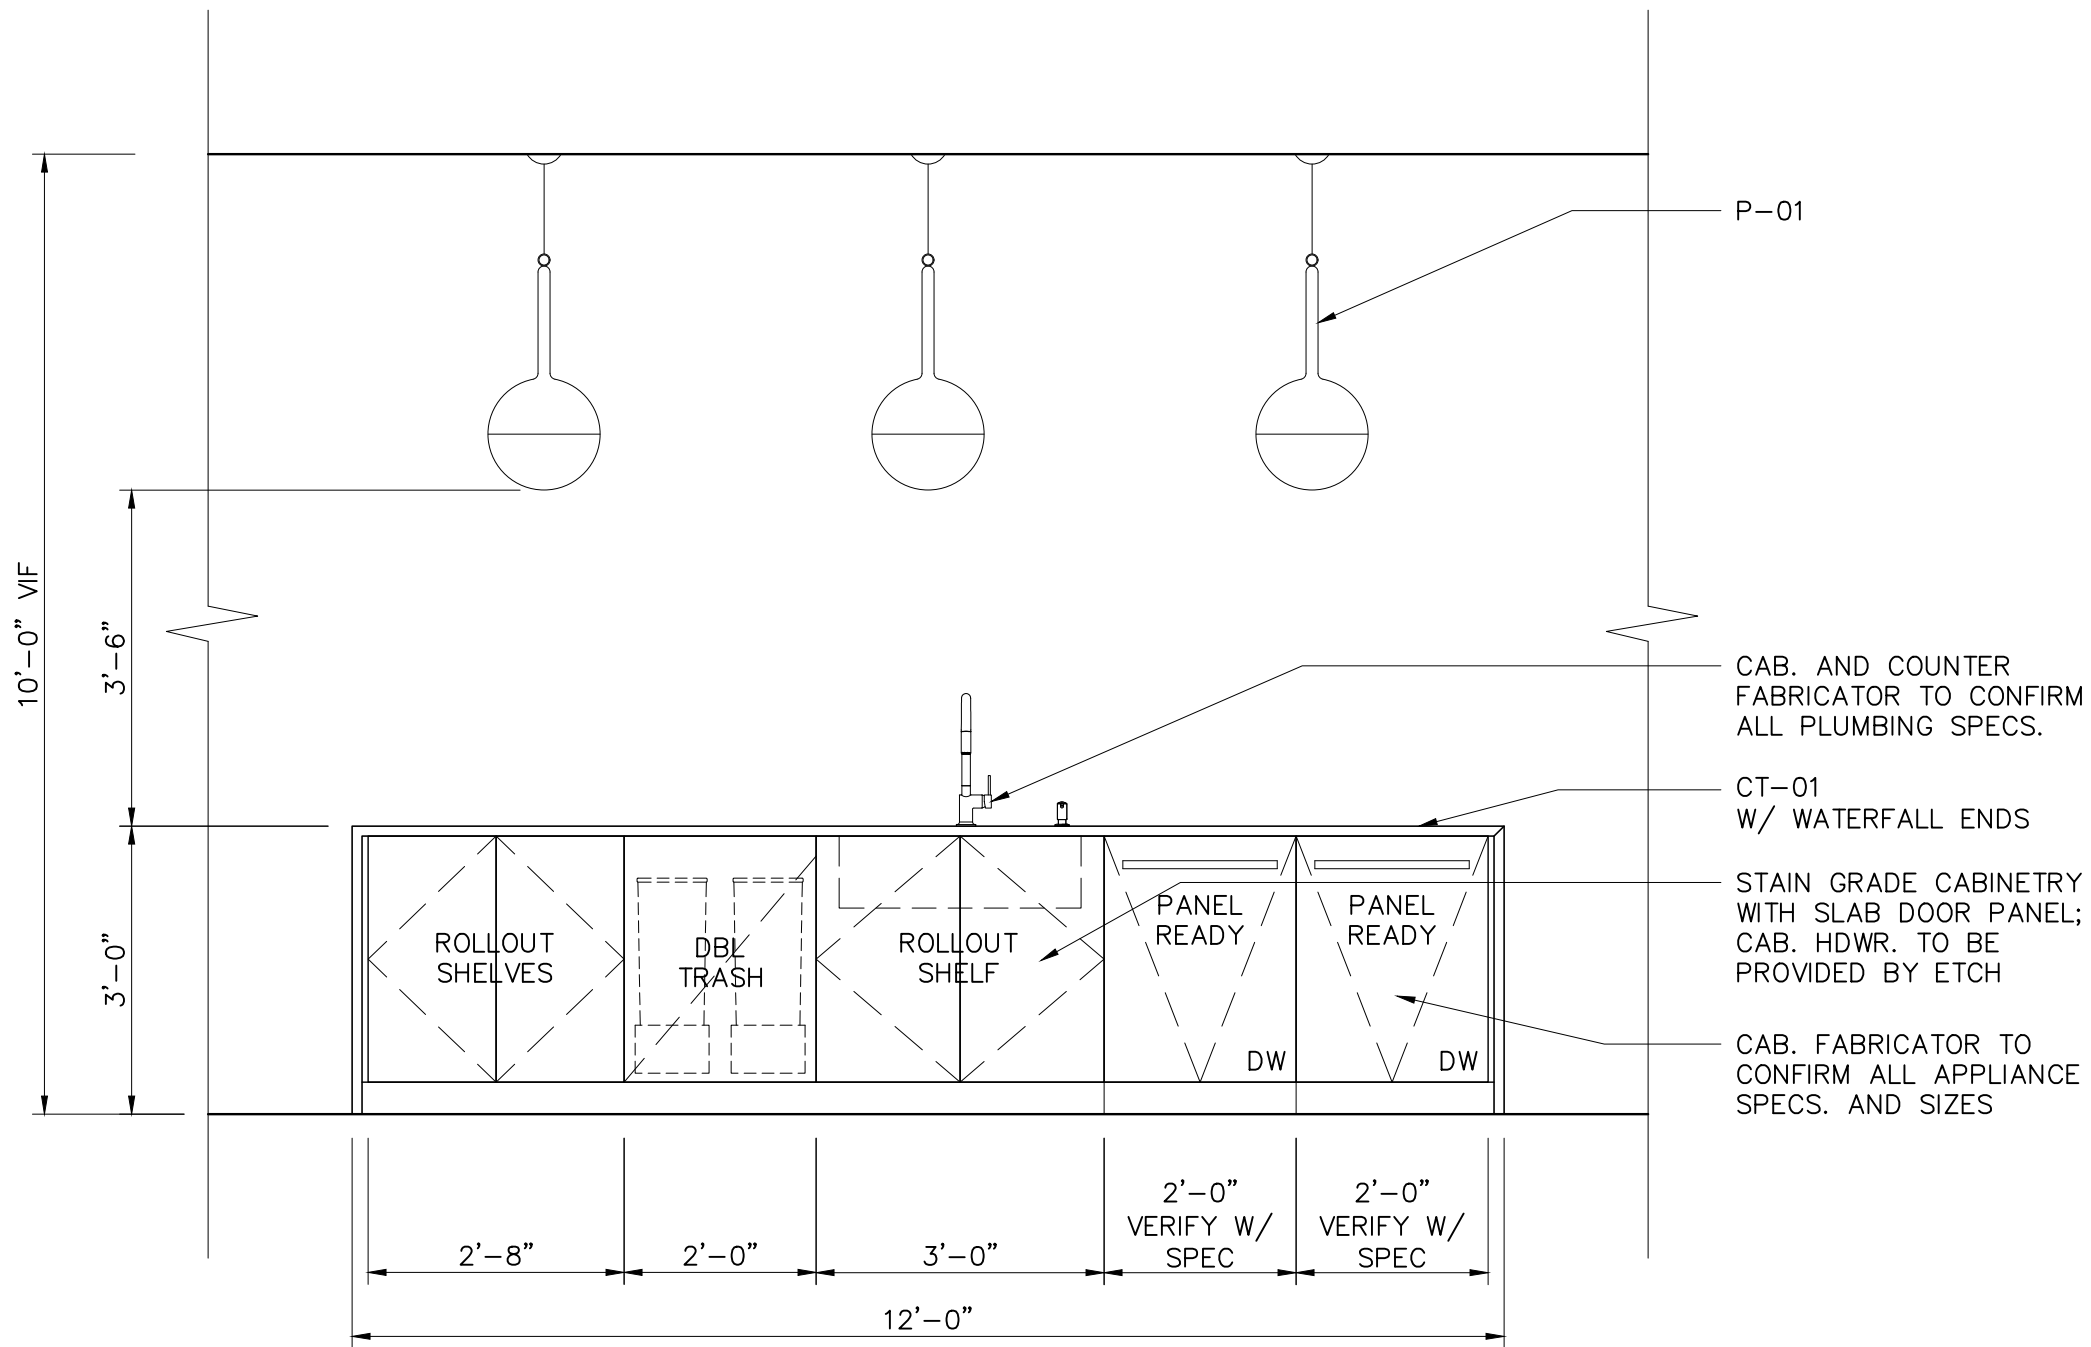

PRELIMINARY
NOT FOR CONSTRUCTION

DATE:
10.13.2023
DRAWING:
INT.ELEV.
ISSUE:
FINAL DESIGN
SET_REVISD
DRAWING NUMBER:
ID1.03

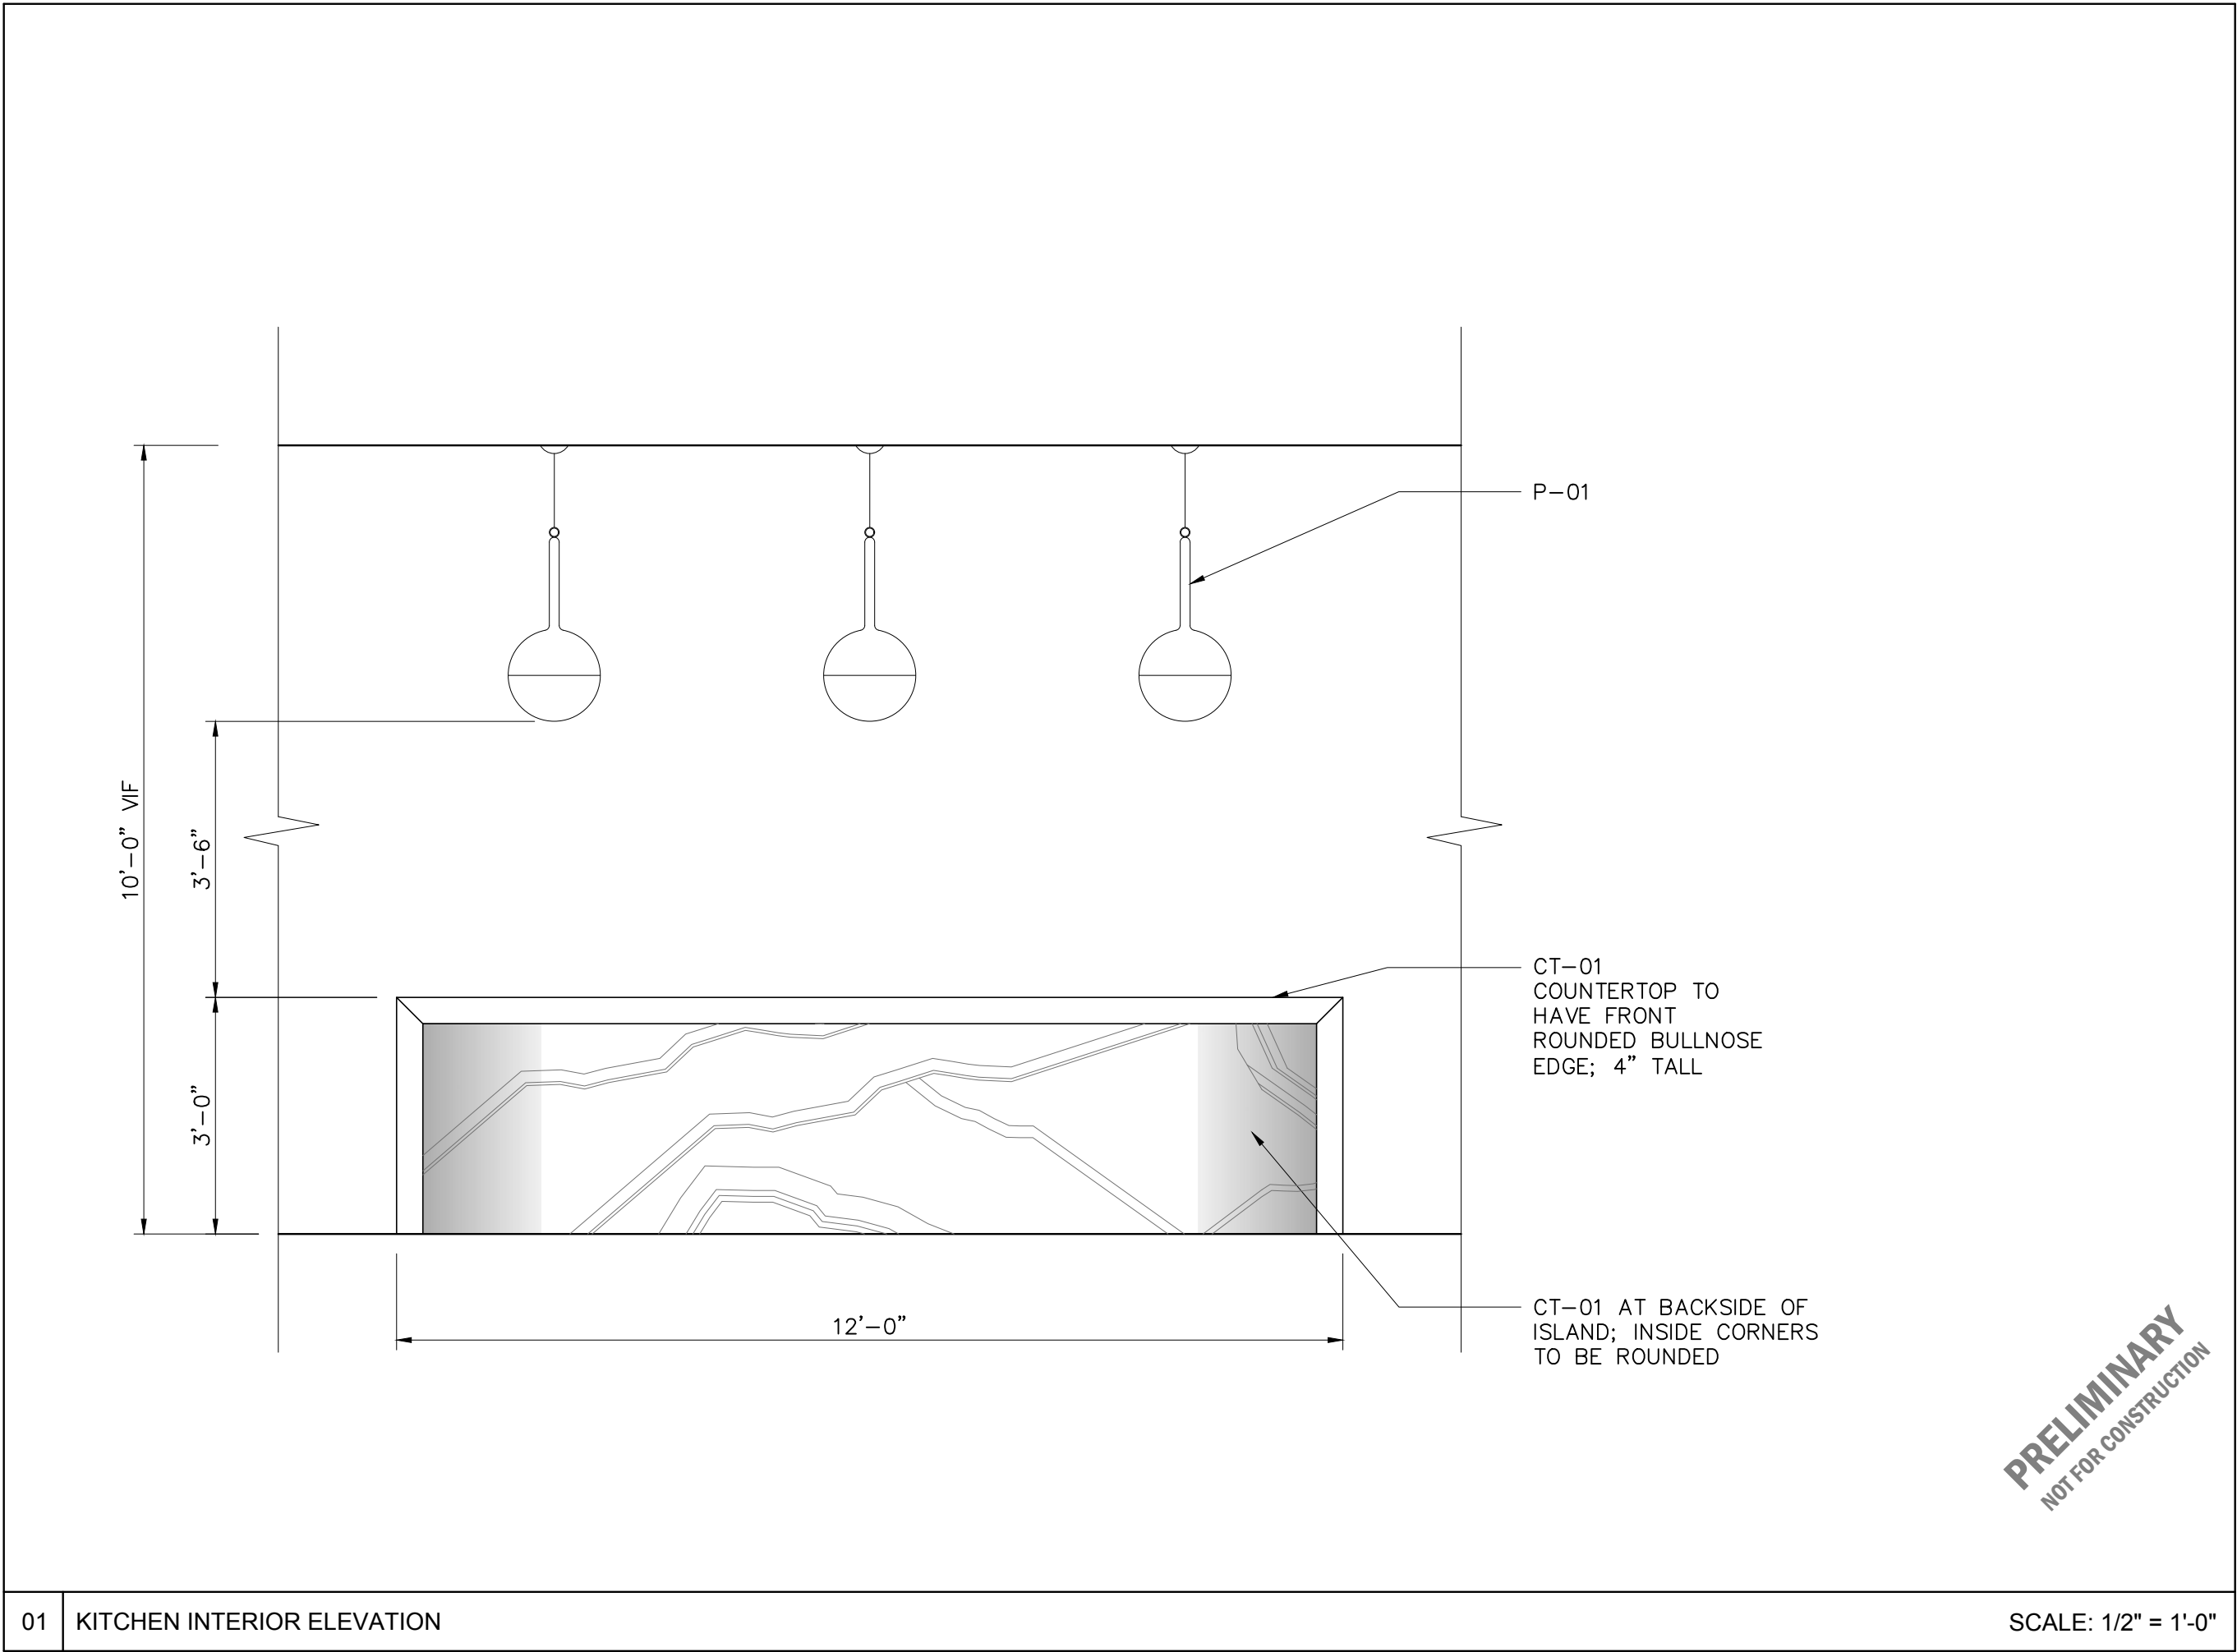

CRE8 PROJECT
2200 FOREST BEND DRIVE | AUSTIN, TX 78704

DATE: **10.13.2023**
DRAWING: **INT.ELEV.**
ISSUE: **FINAL DESIGN SET_REVISD**
DRAWING NUMBER: **ID1.04**

CRE8 PROJECT

2200 FOREST BEND DRIVE | AUSTIN, TX 78704

DATE:
10.13.2023


DRAWING:
INT.ELEV.


ISSUE:
FINAL DESIGN
SET_REVISED

DRAWING NUMBER:
ID1.06

PRELIMINARY

NOT FOR CONSTRUCTION

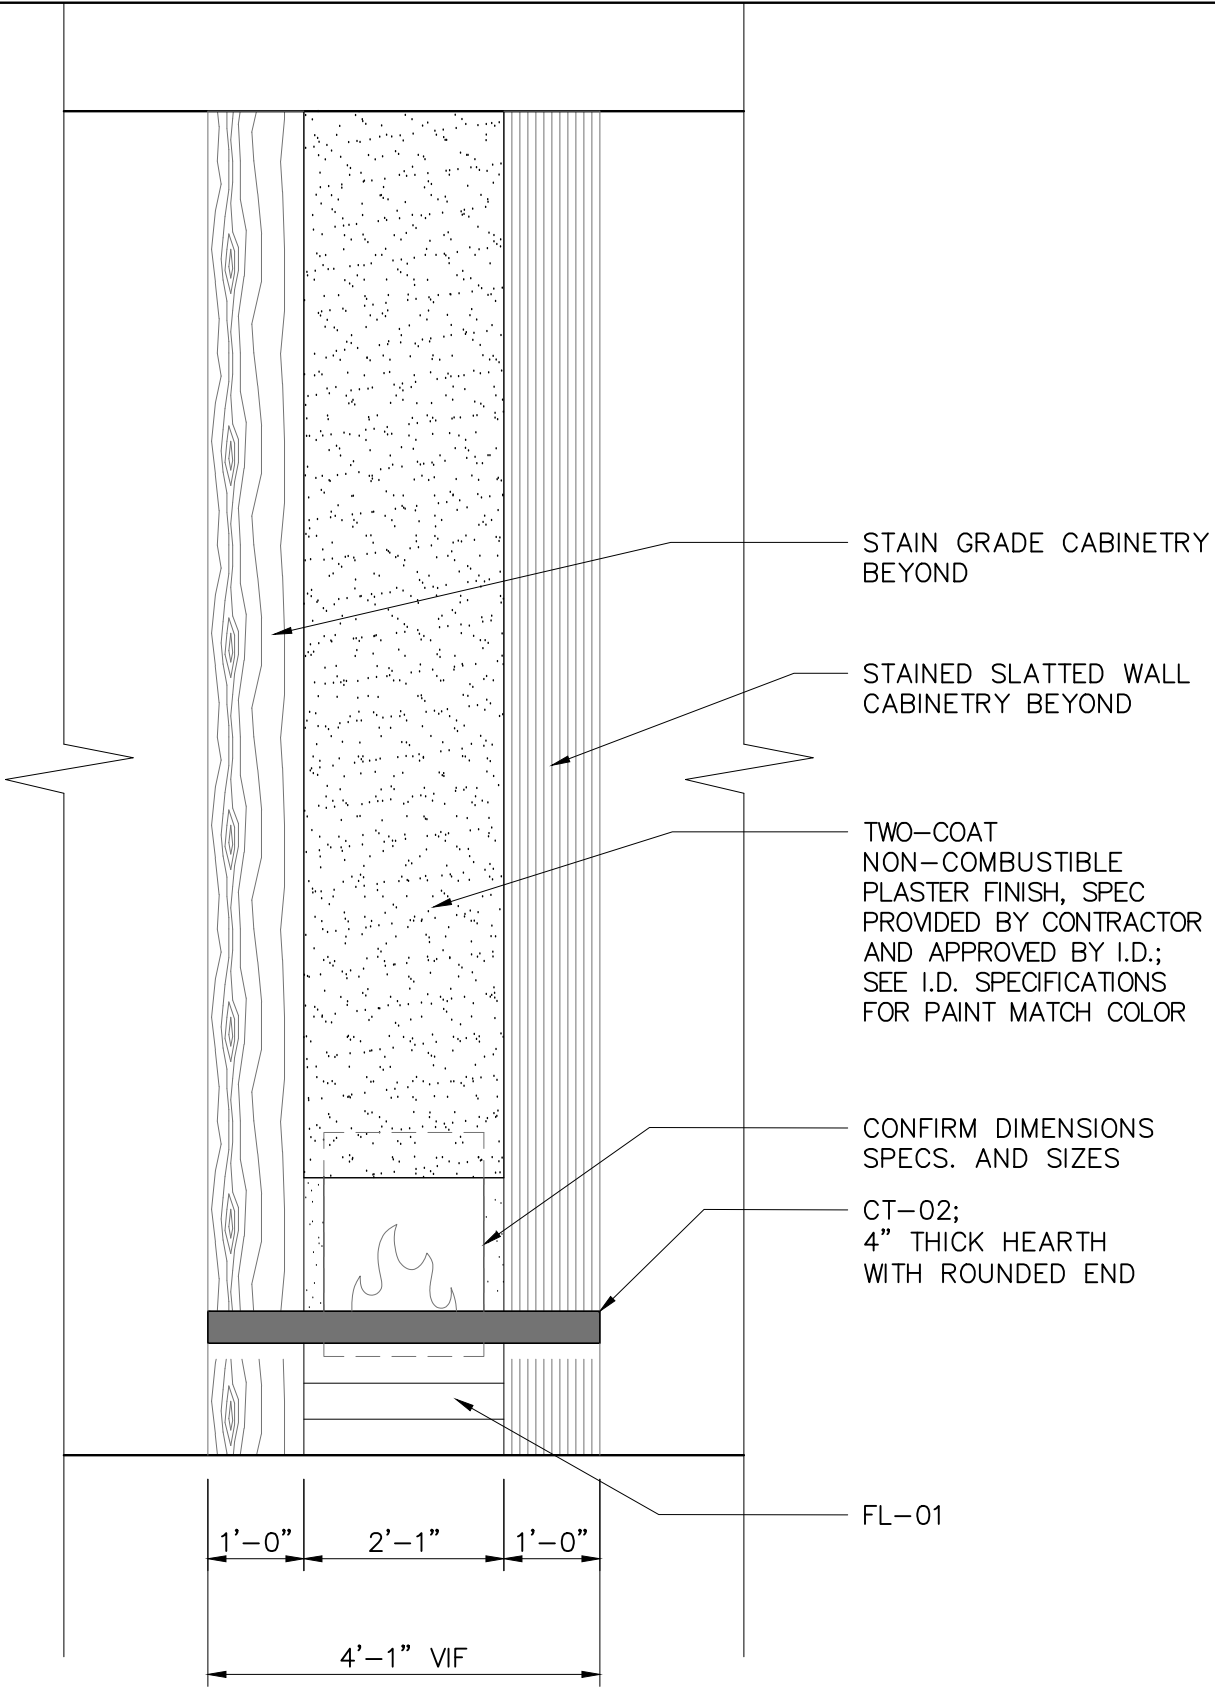


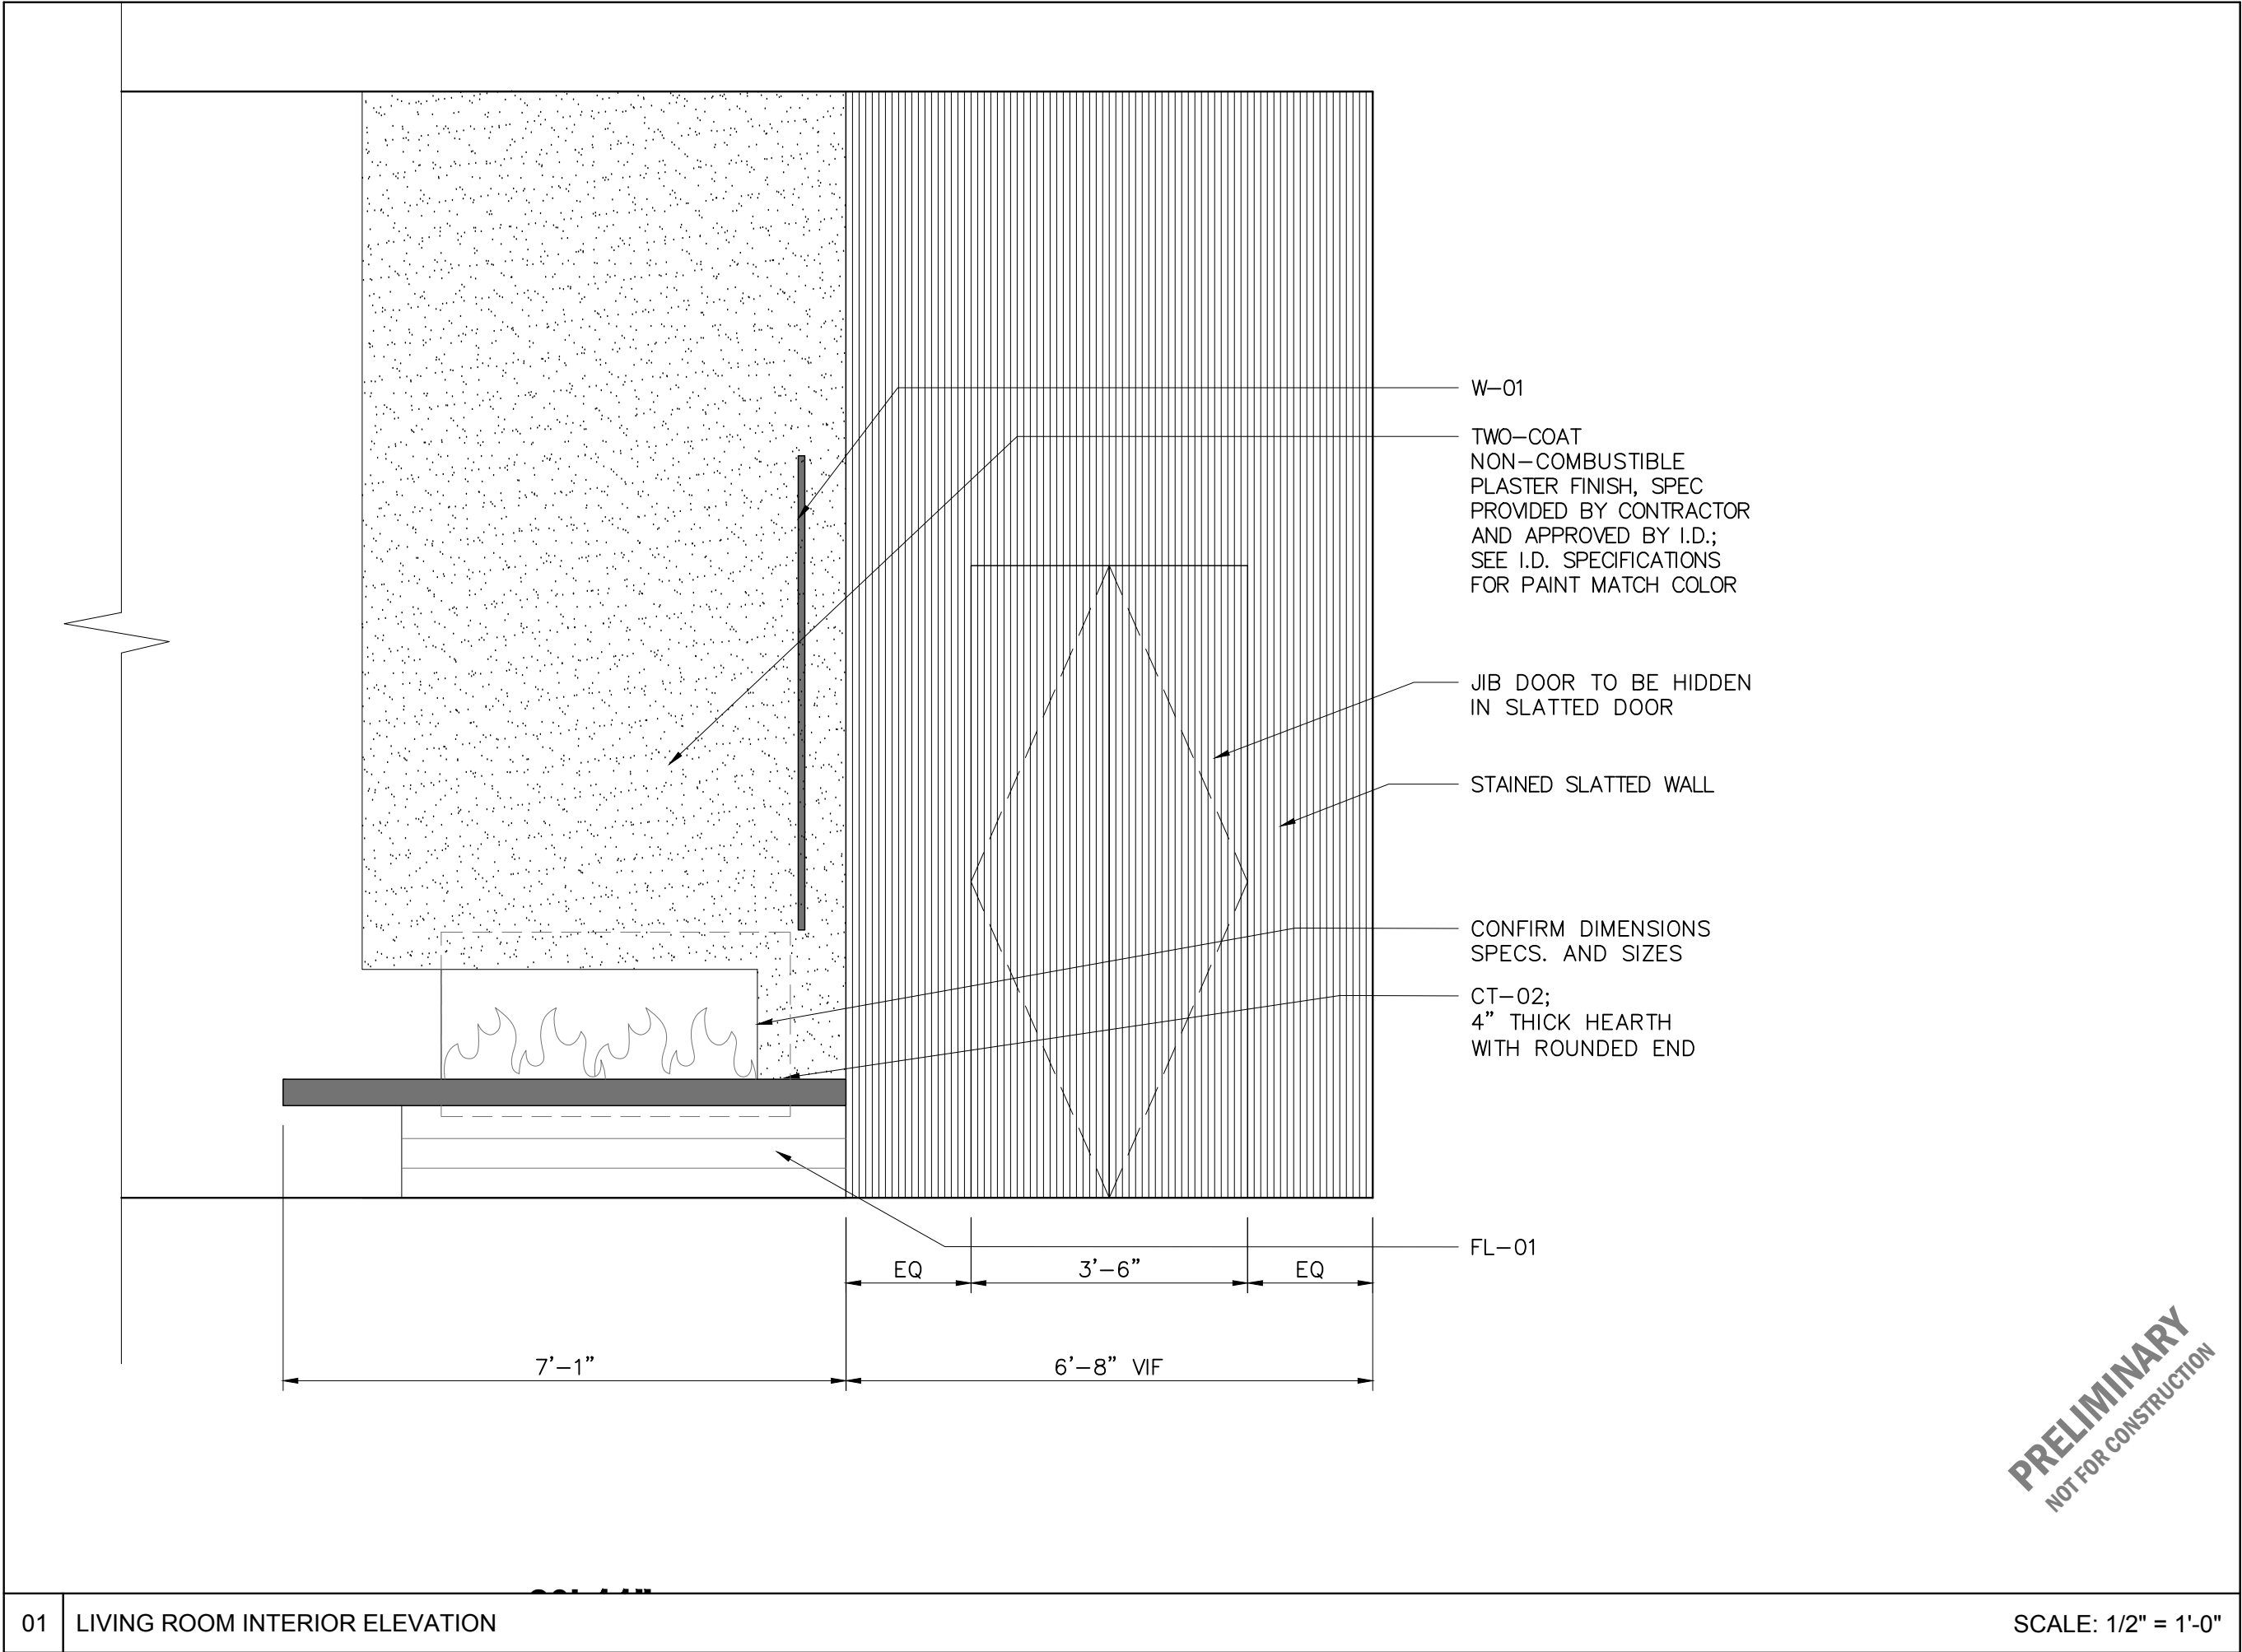

CRE8 PROJECT

2200 FOREST BEND DRIVE | AUSTIN, TX 78704

DATE:
10.13.2023
DRAWING:
INT.ELEV.
ISSUE:
FINAL DESIGN
SET_REVIS
DRAWING NUMBER:
ID1.07

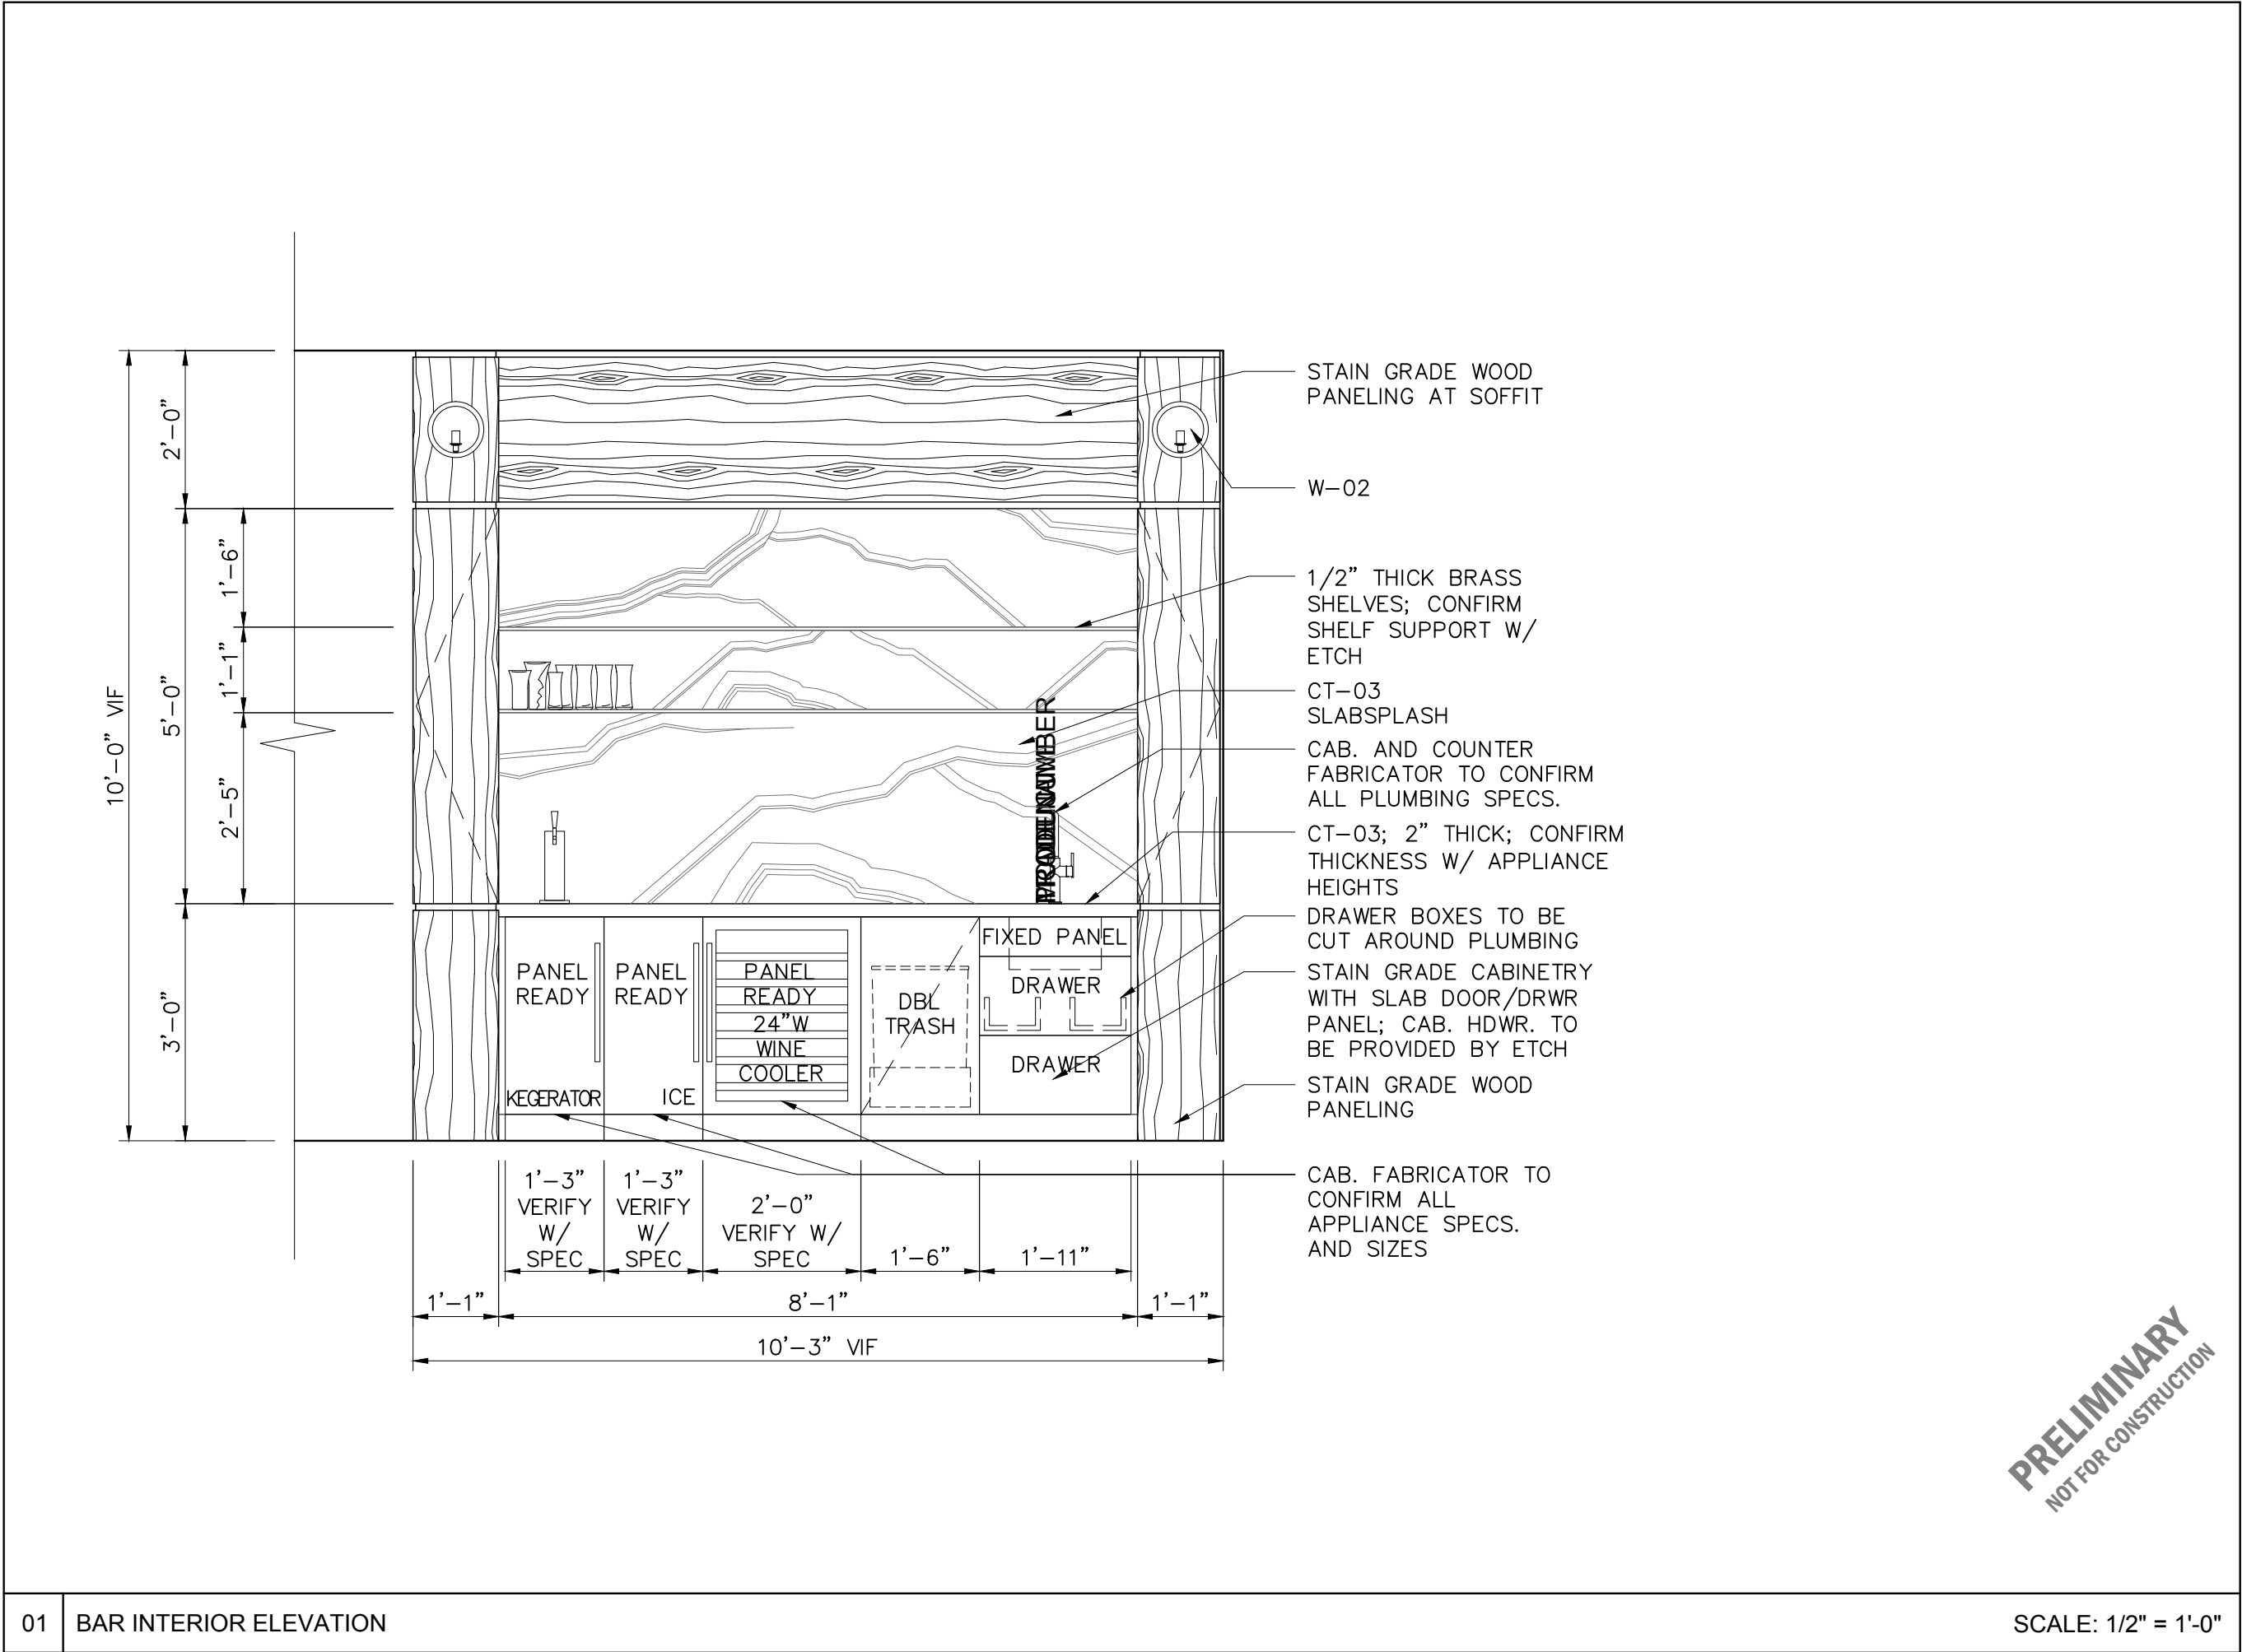


CRE8 PROJECT

2200 FOREST BEND DRIVE | AUSTIN, TX 78704

DATE: 10.13.2023
DRAWING: INT.ELEV.
ISSUE: FINAL DESIGN SET_REVISD
DRAWING NUMBER: ID1.08


PRELIMINARY
NOT FOR CONSTRUCTION

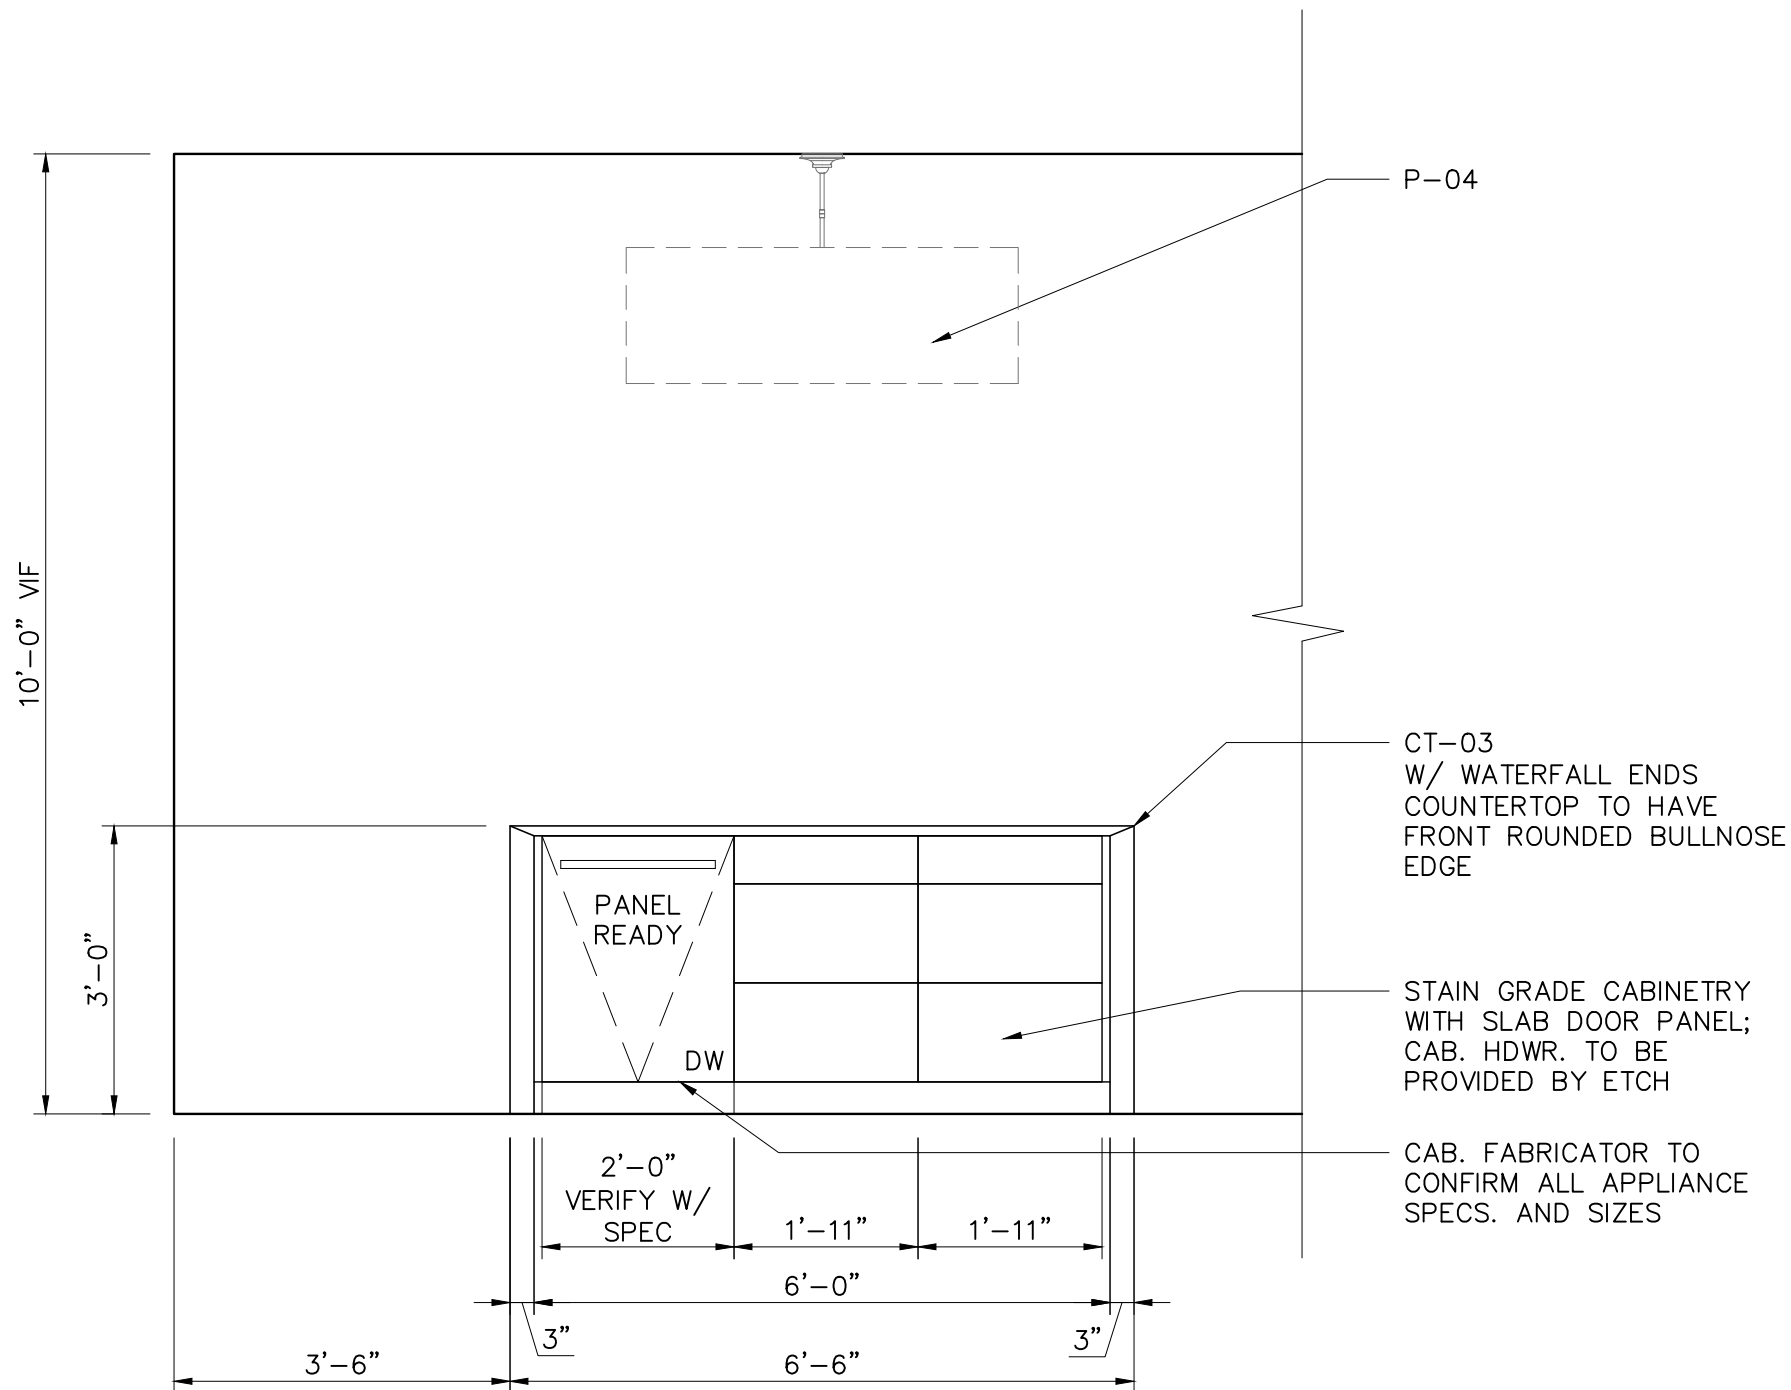

PRELIMINARY
NOT FOR CONSTRUCTION


DATE:
10.13.2023
DRAWING:
INT.ELEV.
ISSUE:
**FINAL DESIGN
SET_REVISED**
DRAWING NUMBER:
ID1.09

CRE8 PROJECT
2200 FOREST BEND DRIVE | AUSTIN, TX 78704

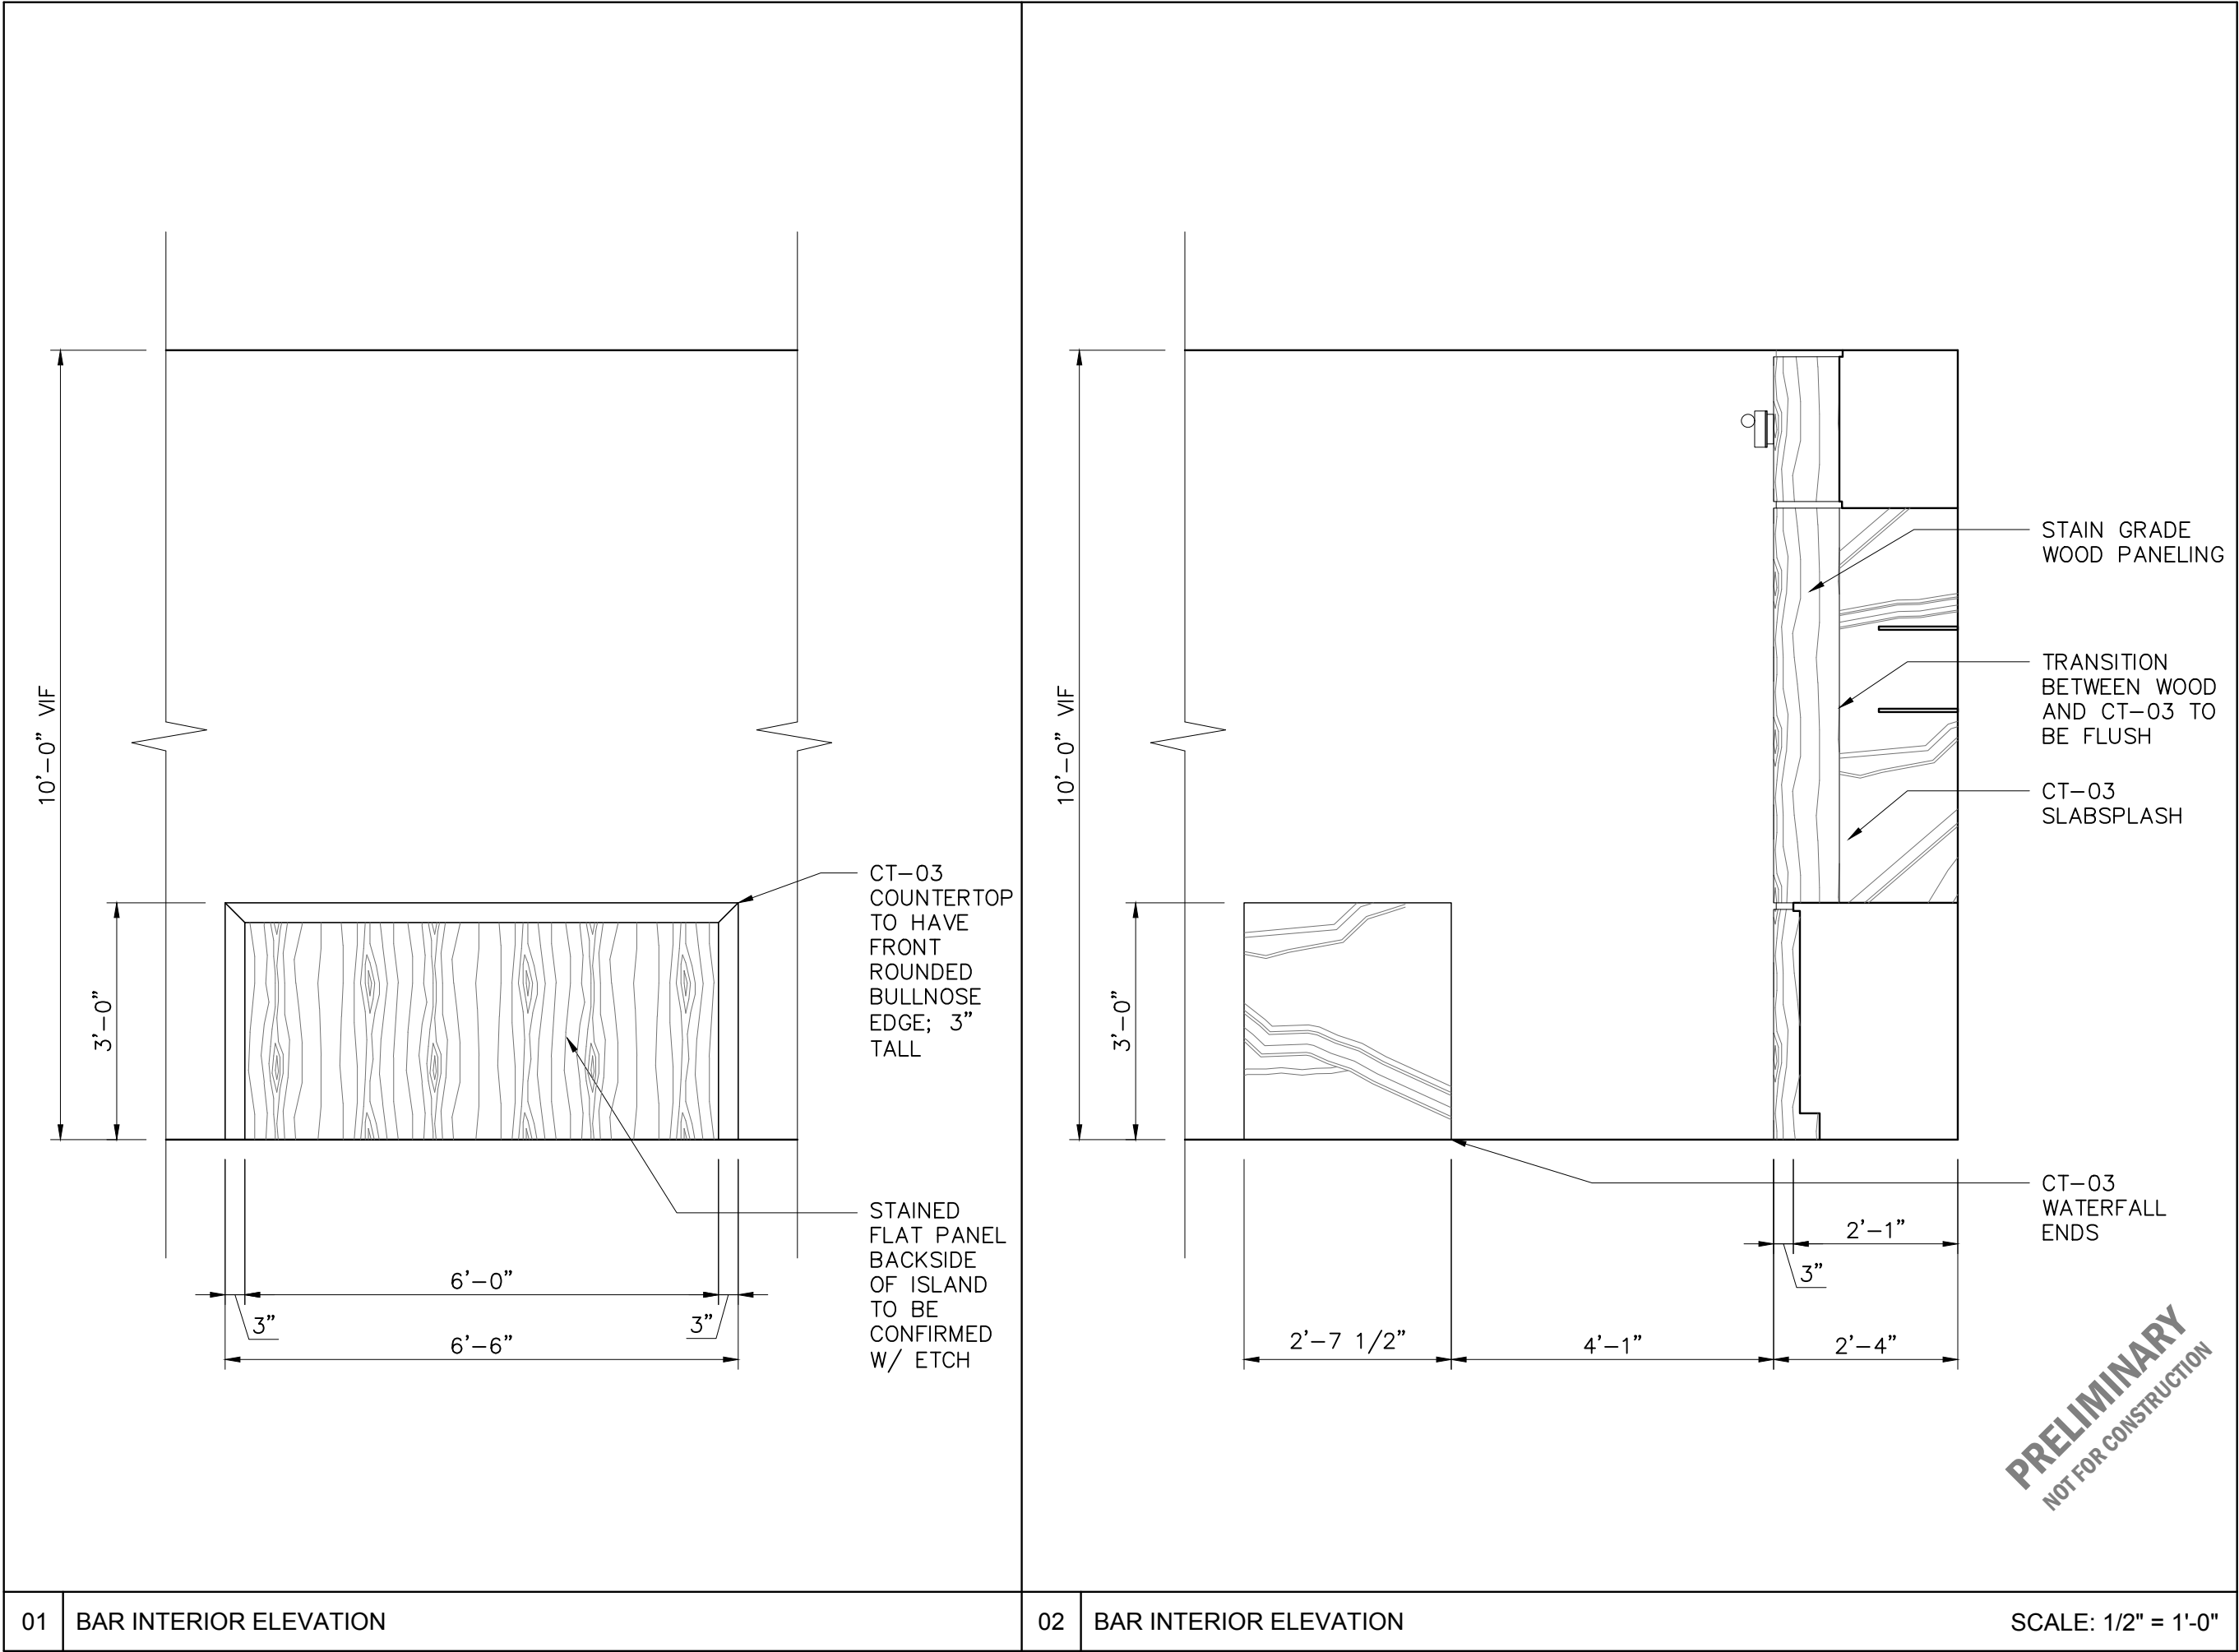

CRE8 PROJECT
2200 FOREST BEND DRIVE | AUSTIN, TX 78704


DATE: **10.13.2023**
DRAWING: **INT.ELEV.**
ISSUE: **FINAL DESIGN SET_REVISD**
DRAWING NUMBER: **ID1.10**

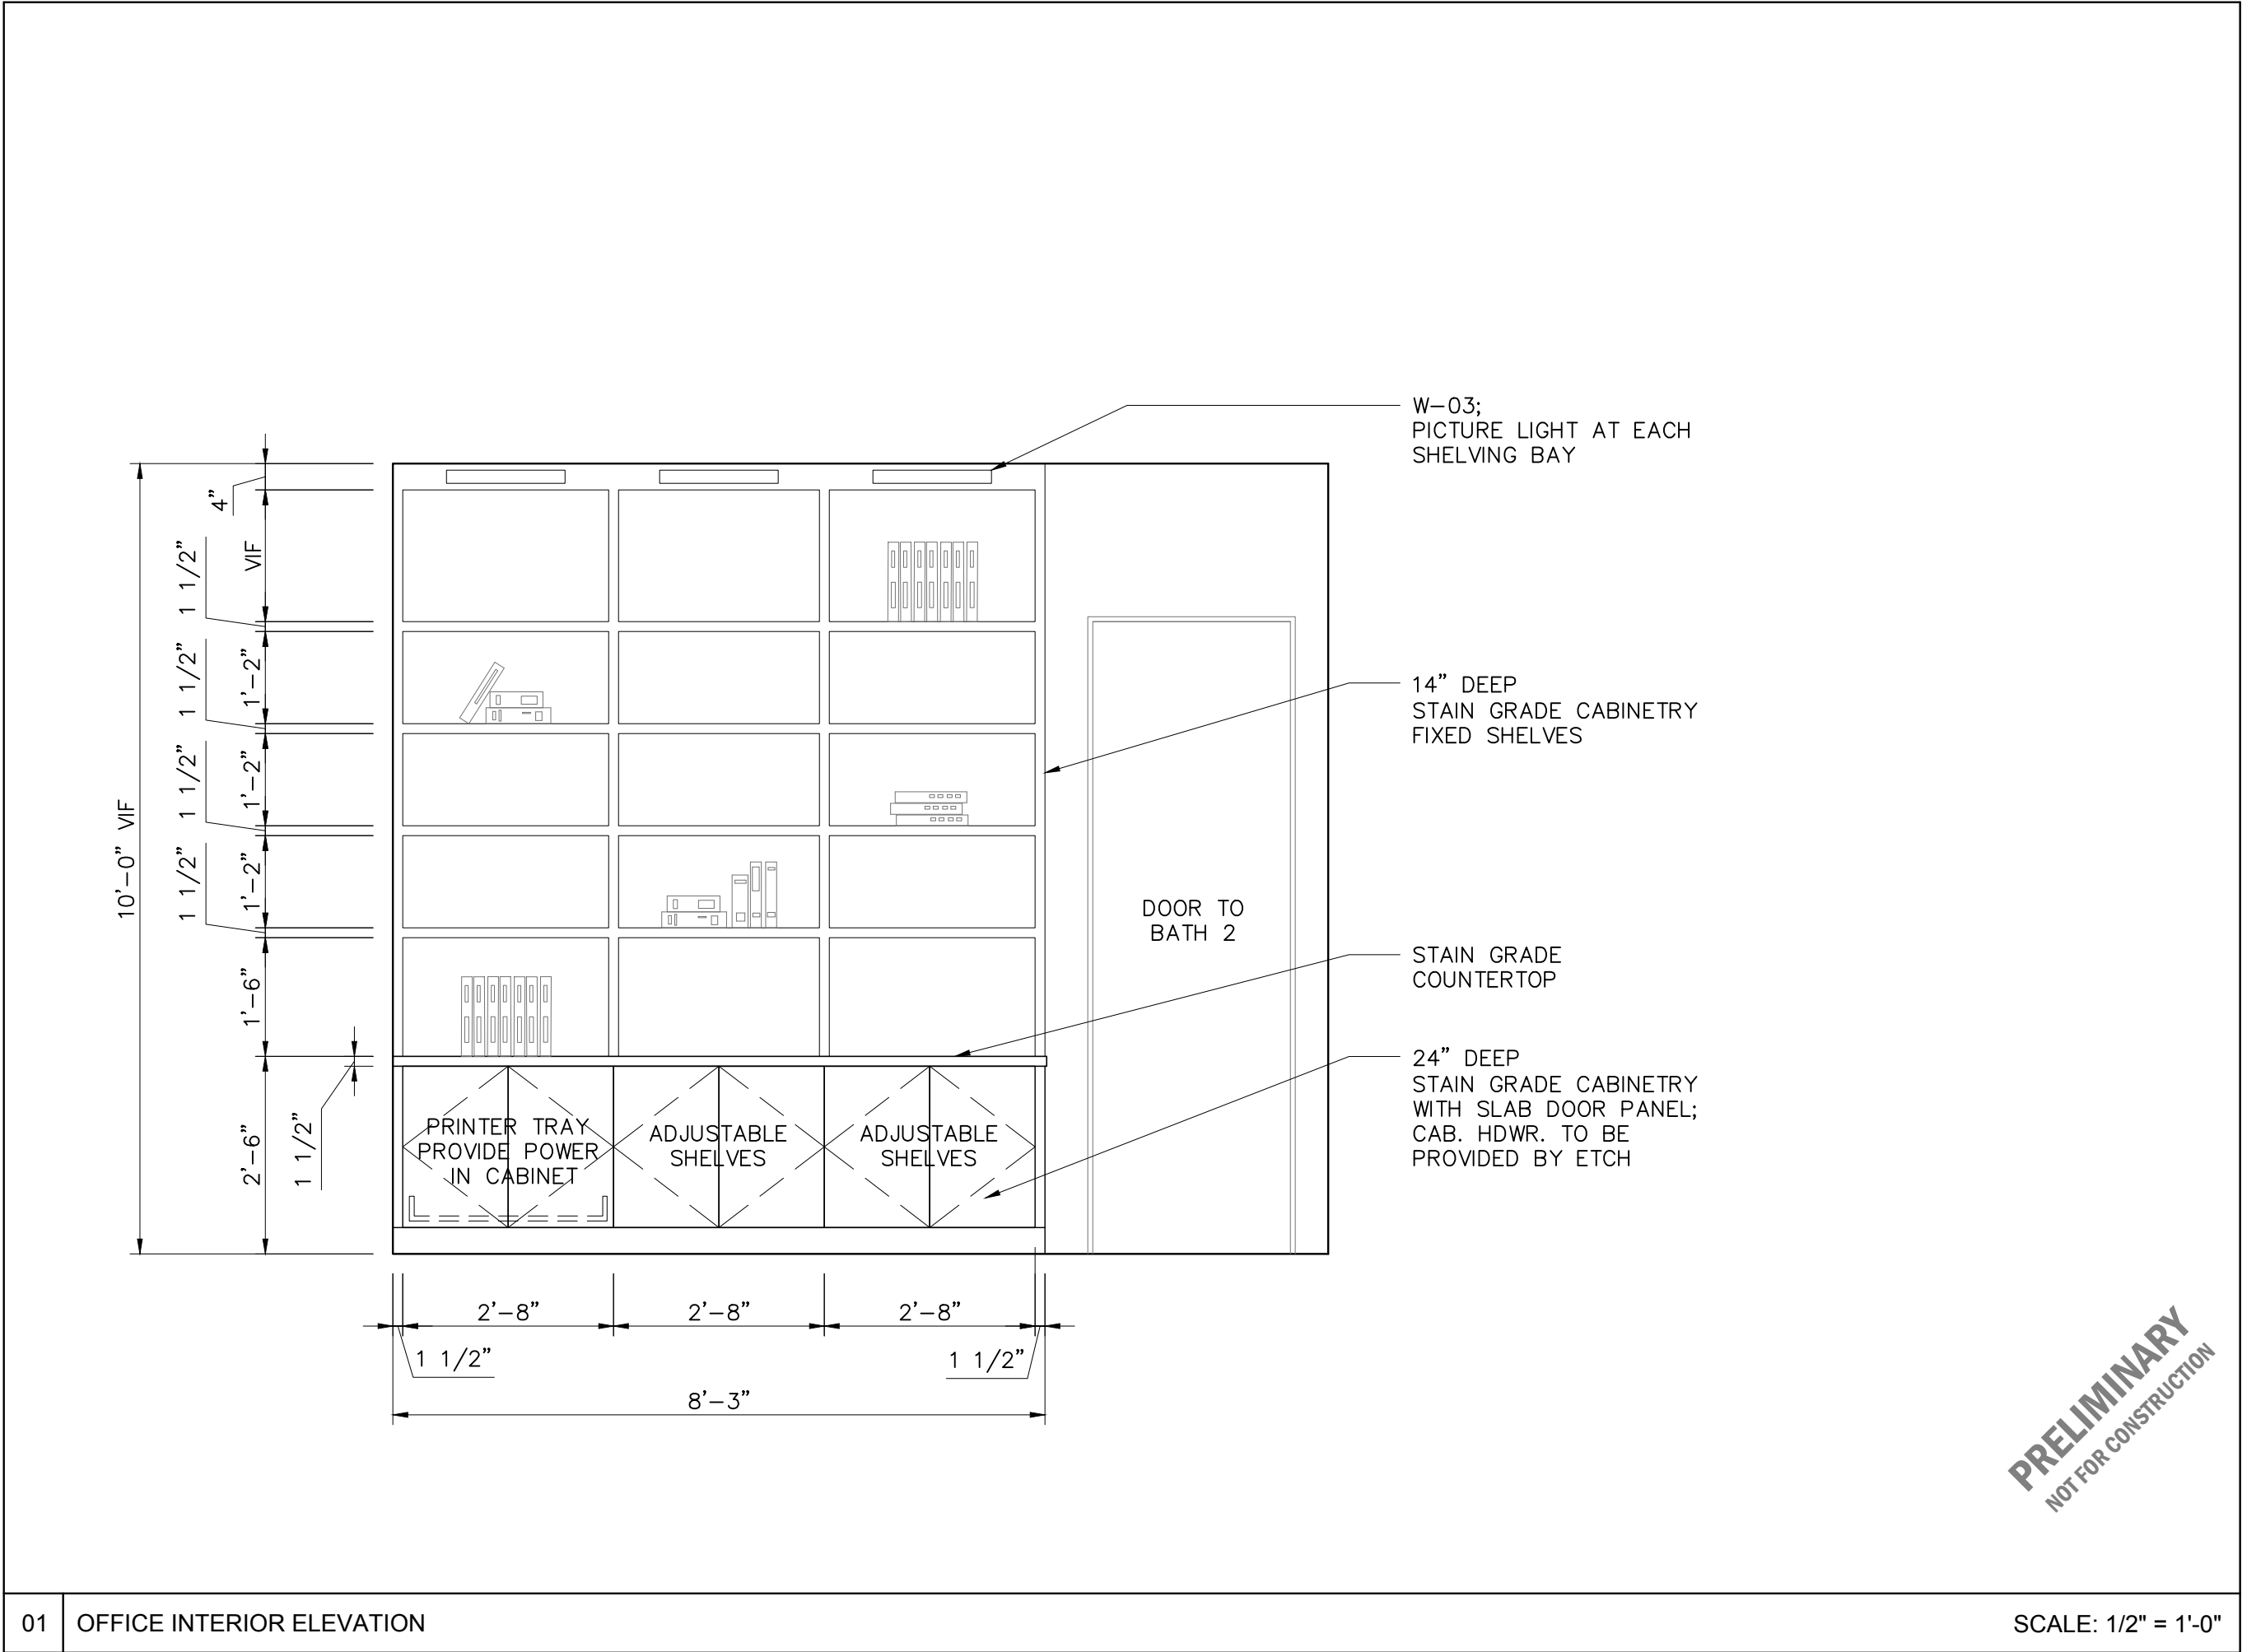


CRE8 PROJECT
2200 FOREST BEND DRIVE | AUSTIN, TX 78704

DATE: 10.13.2023
DRAWING: INT.ELEV.
ISSUE: FINAL DESIGN
SET_REVIS
DRAWING NUMBER: ID1.12

PRELIMINARY
NOT FOR CONSTRUCTION

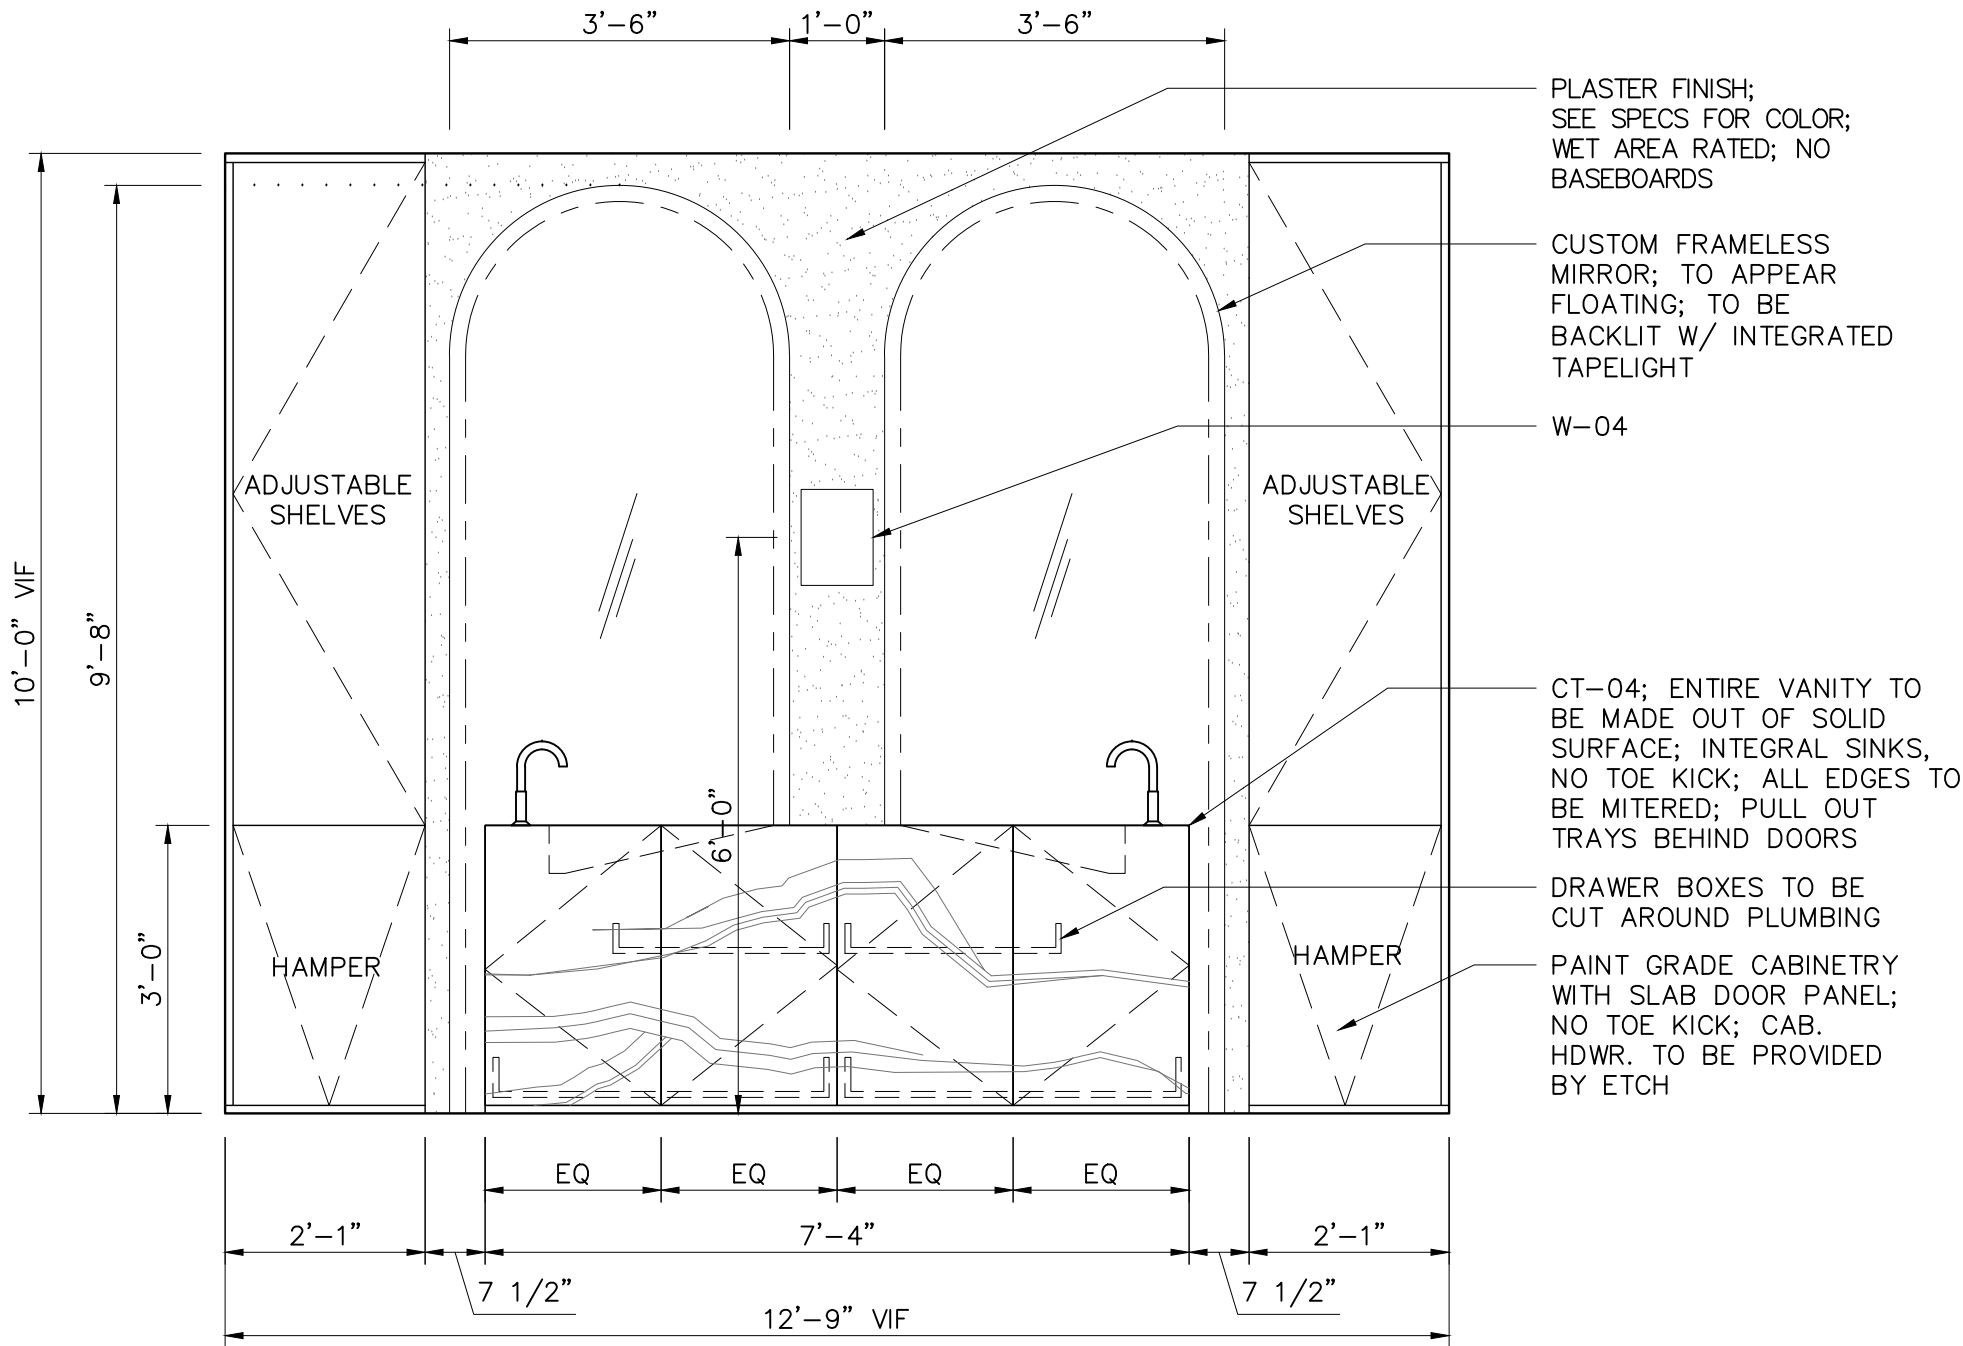

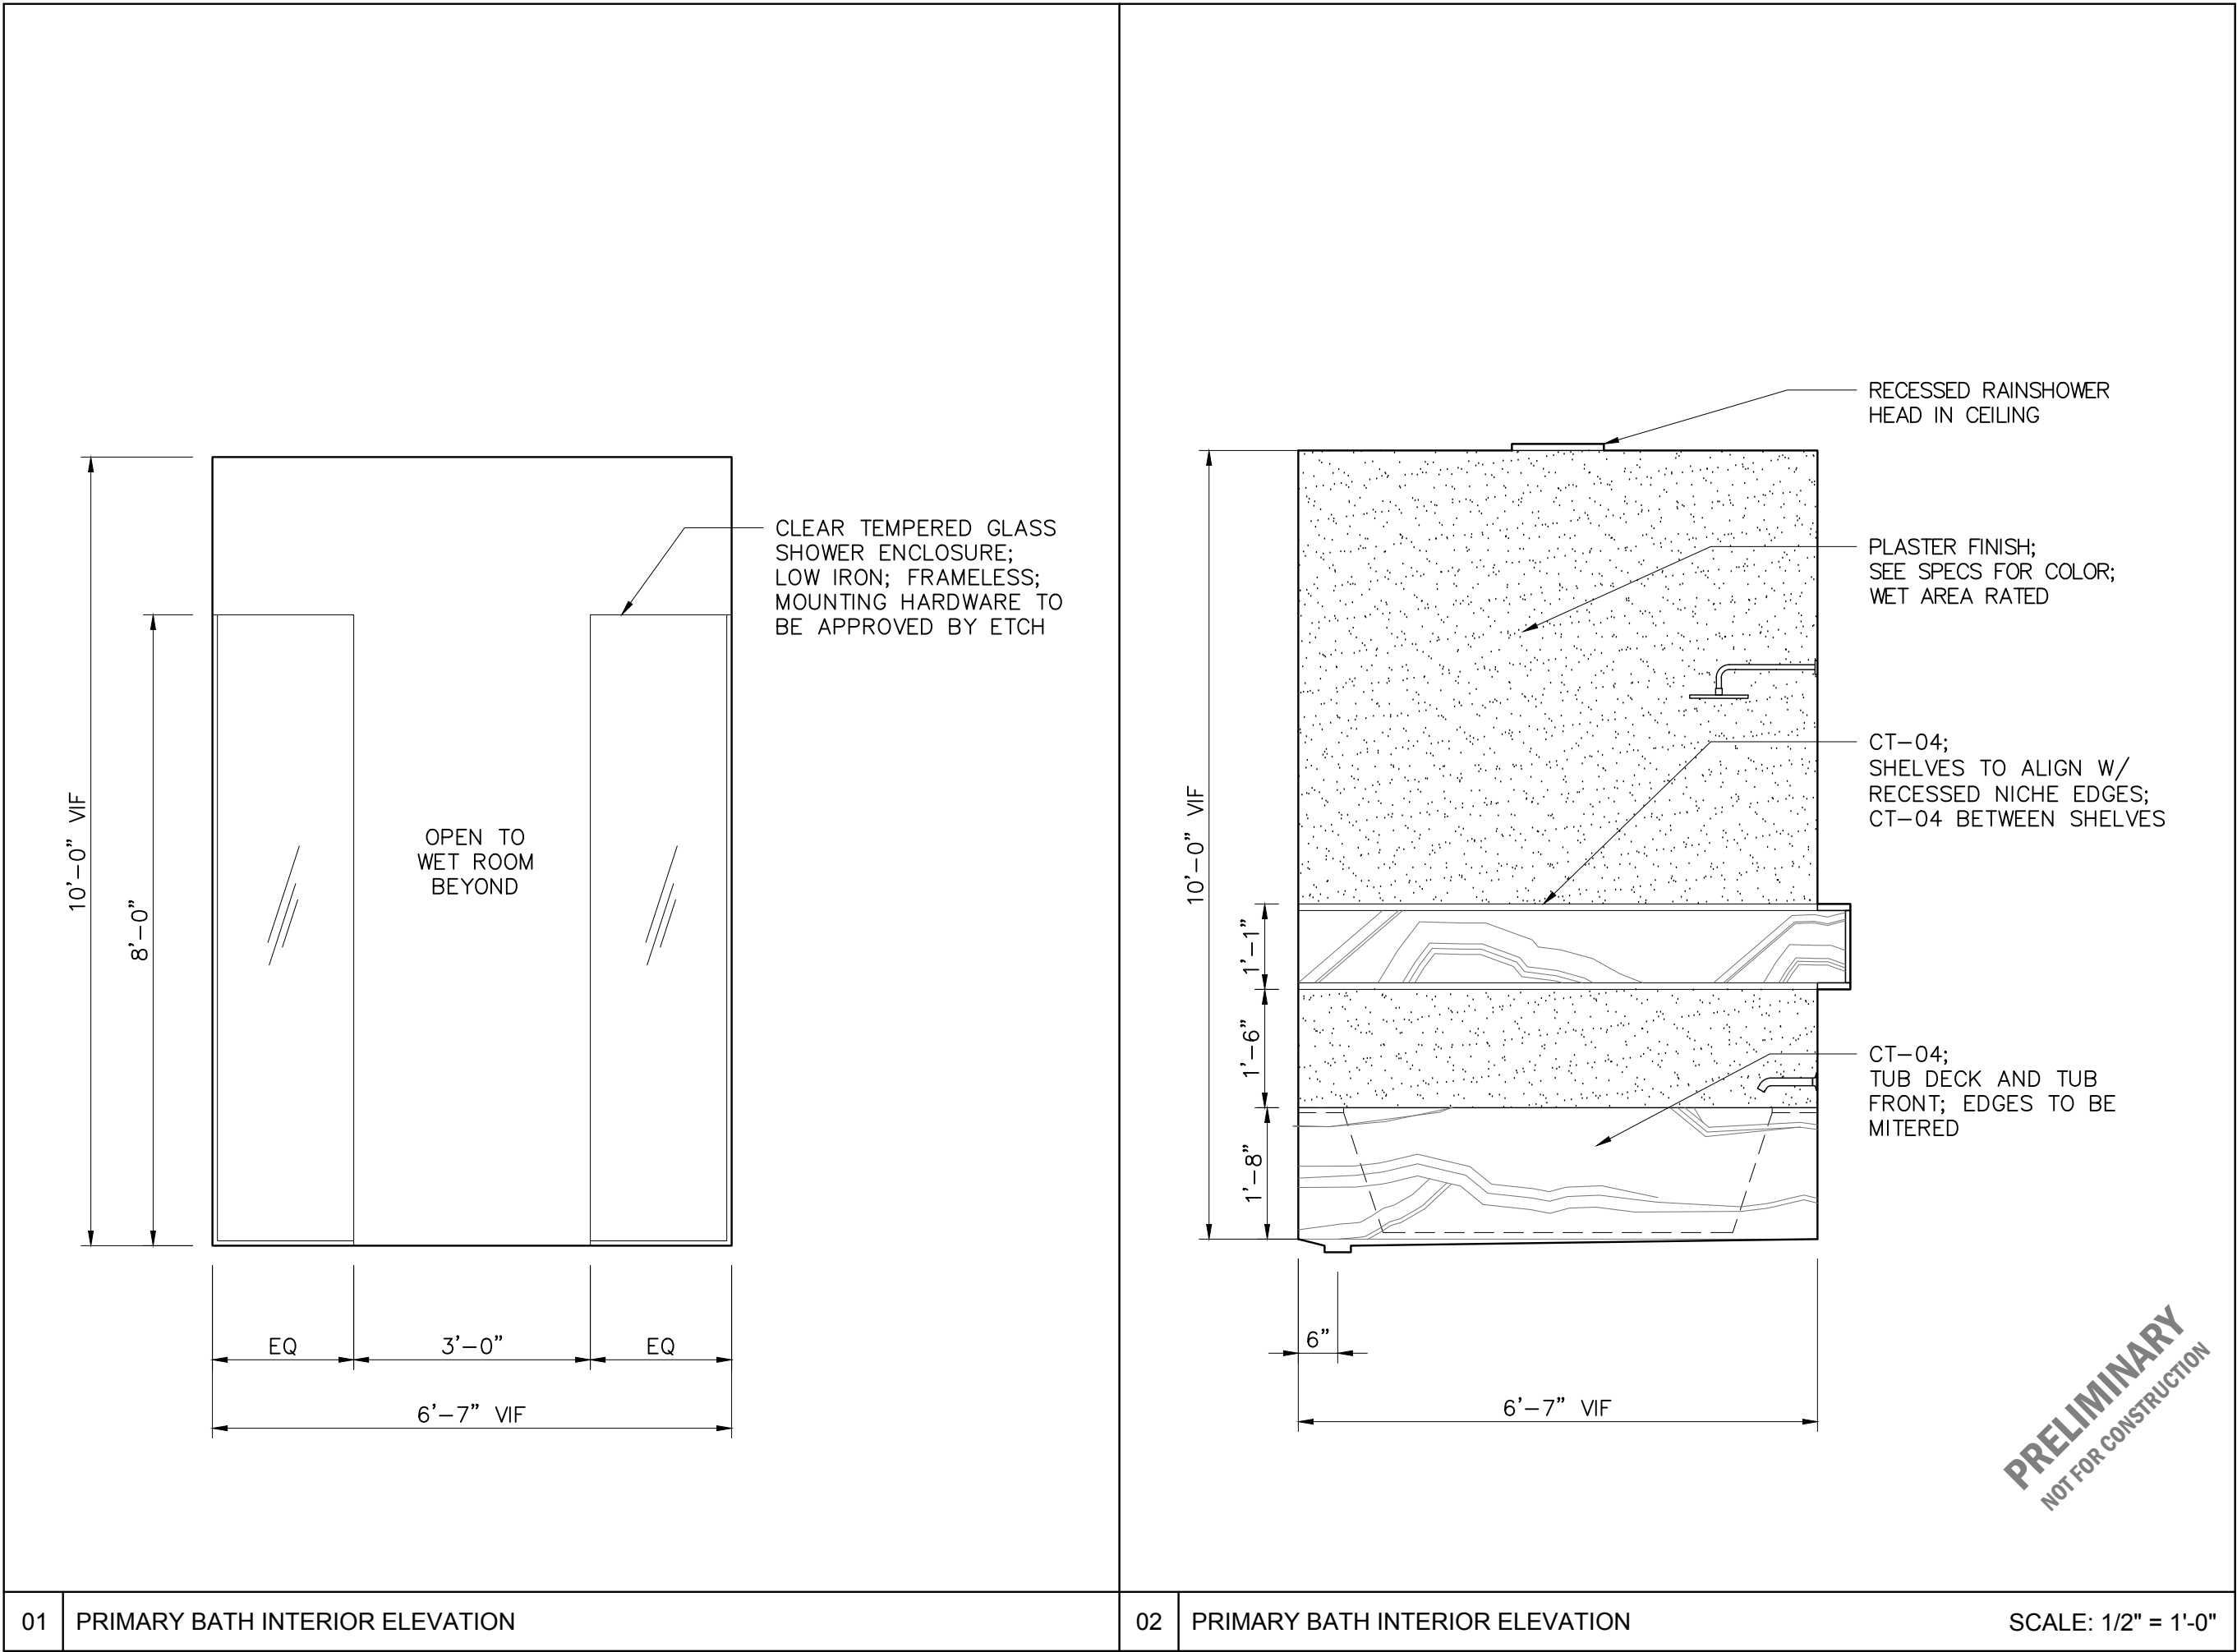

CRE8 PROJECT


2200 FOREST BEND DRIVE | AUSTIN, TX 78704

DATE: 10.13.2023

DRAWING: INT.ELEV.

ISSUE: FINAL DESIGN SET_REVIS

DRAWING NUMBER: ID1.13

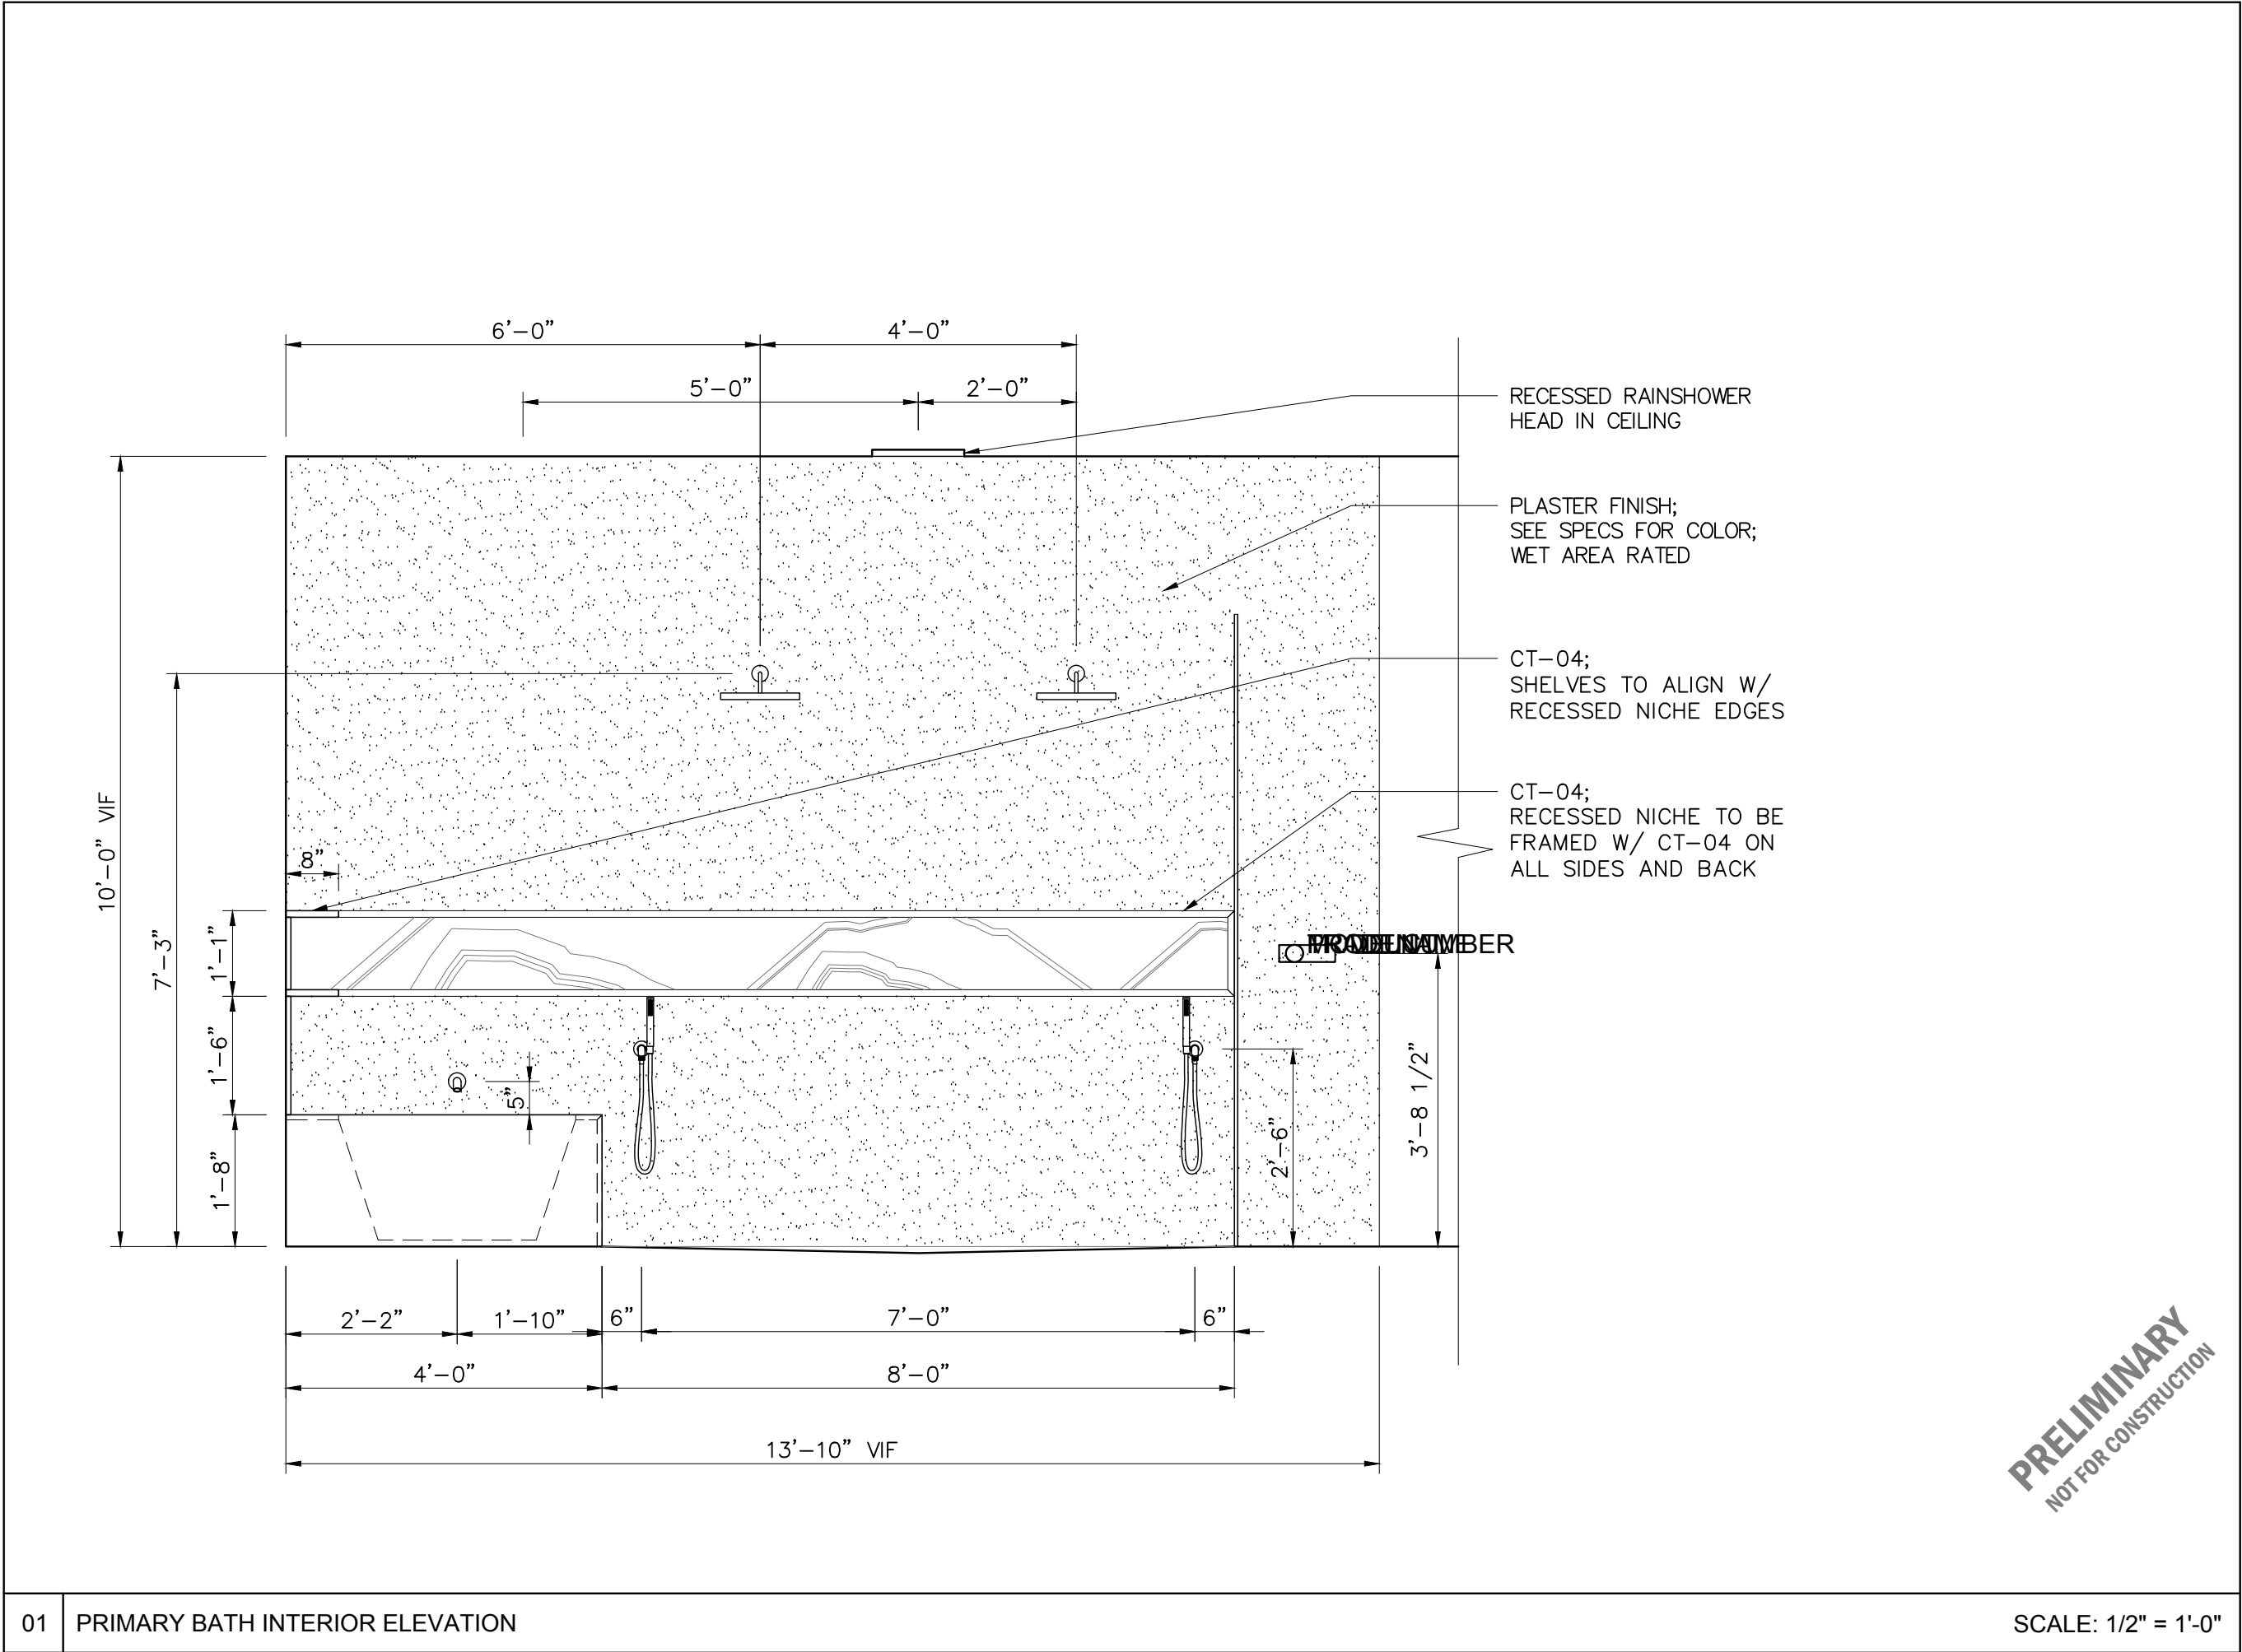

CRE8 PROJECT

2200 FOREST BEND DRIVE | AUSTIN, TX 78704


DATE:
10.13.2023

DRAWING:
INT.ELEV.

ISSUE:
**FINAL DESIGN
SET_REVISD**

DRAWING NUMBER:
ID1.14

PRELIMINARY
NOT FOR CONSTRUCTION


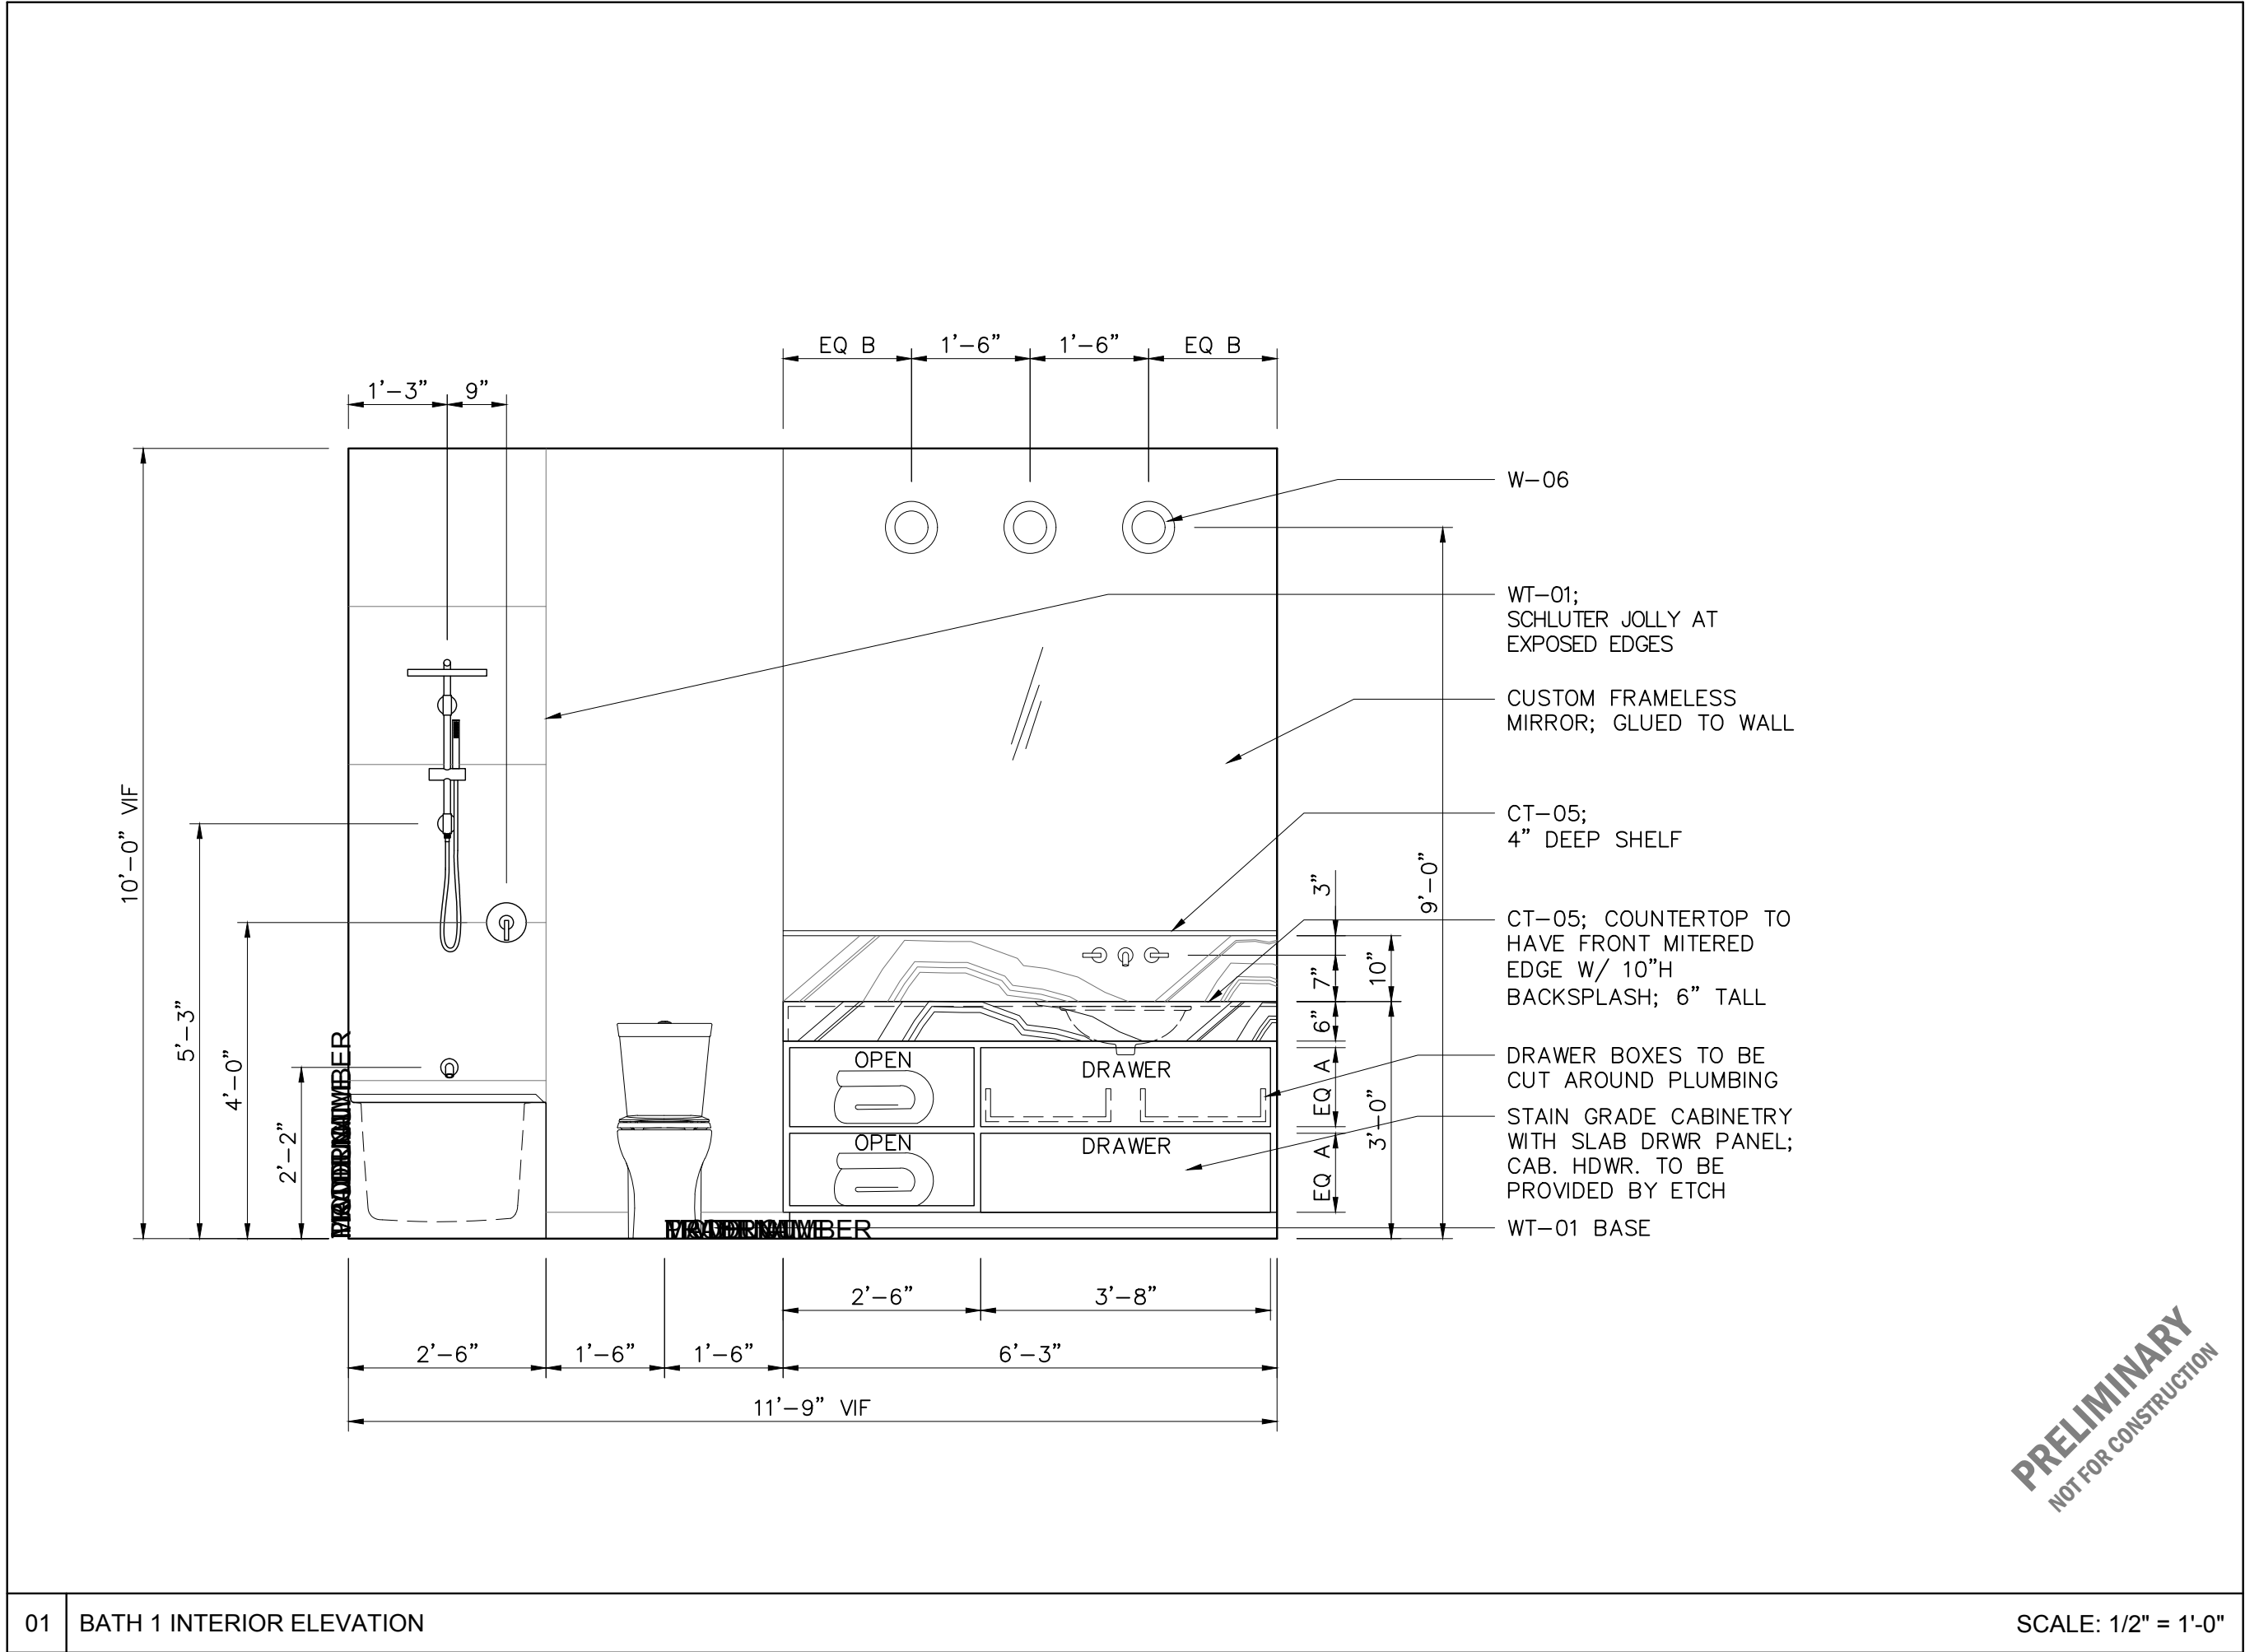


CRE8 PROJECT

2200 FOREST BEND DRIVE | AUSTIN, TX 78704

PRELIMINARY
NOT FOR CONSTRUCTION

DATE:
10.13.2023
DRAWING:
INT.ELEV.
ISSUE:
FINAL DESIGN
SET_REVIS
DRAWING NUMBER:
ID1.15

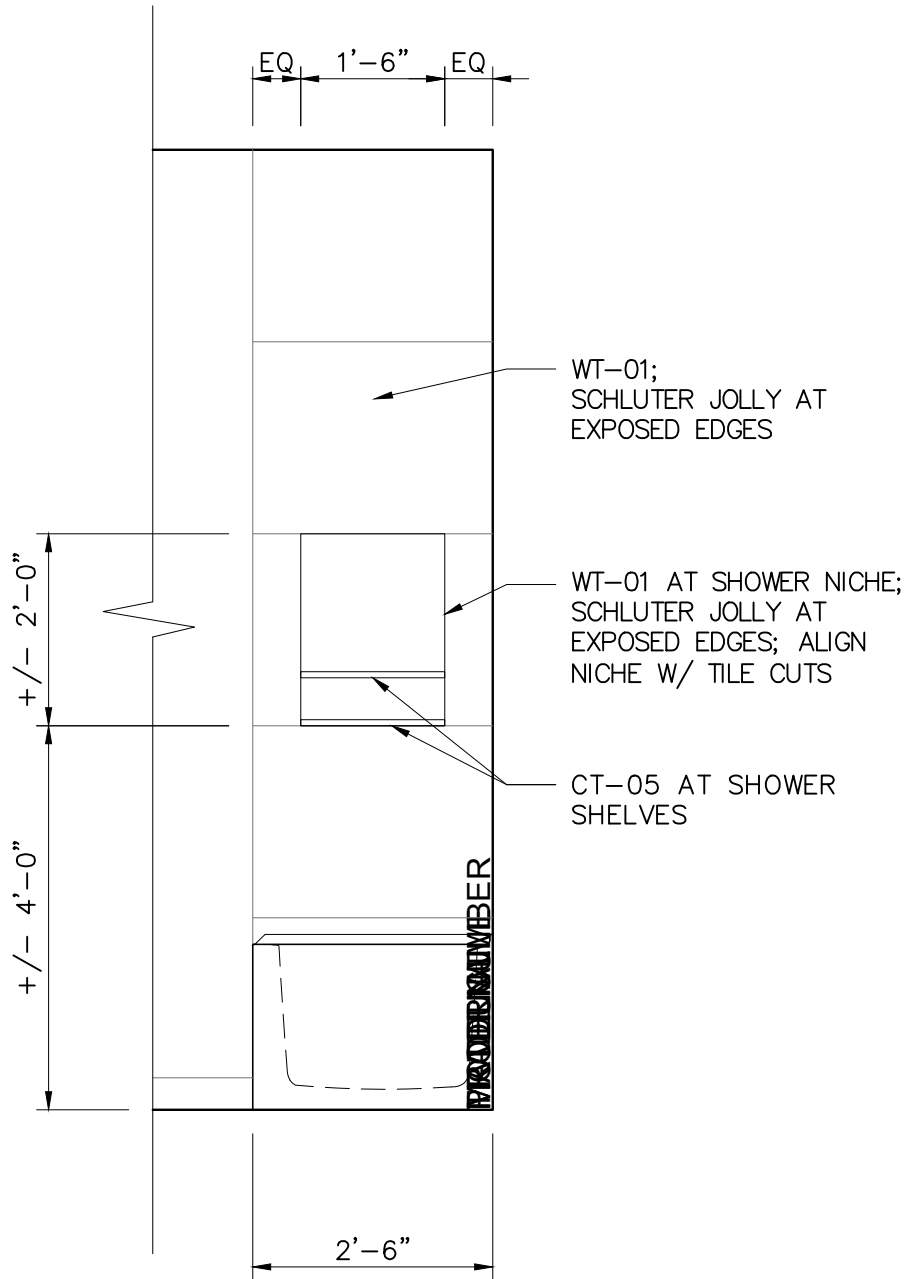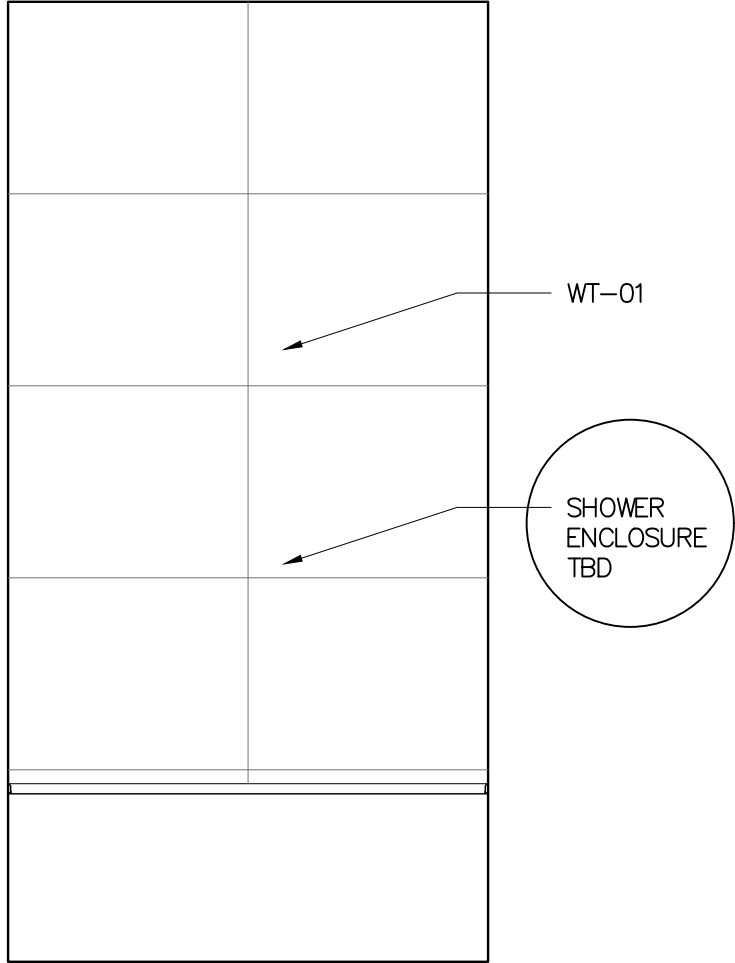


PRELIMINARY
NOT FOR CONSTRUCTION

CRE8 PROJECT
2200 FOREST BEND DRIVE | AUSTIN, TX 78704


DATE: 10.13.2023
DRAWING: INT.ELEV.
ISSUE: FINAL DESIGN
SET_REVIS
DRAWING NUMBER:


ID1.16

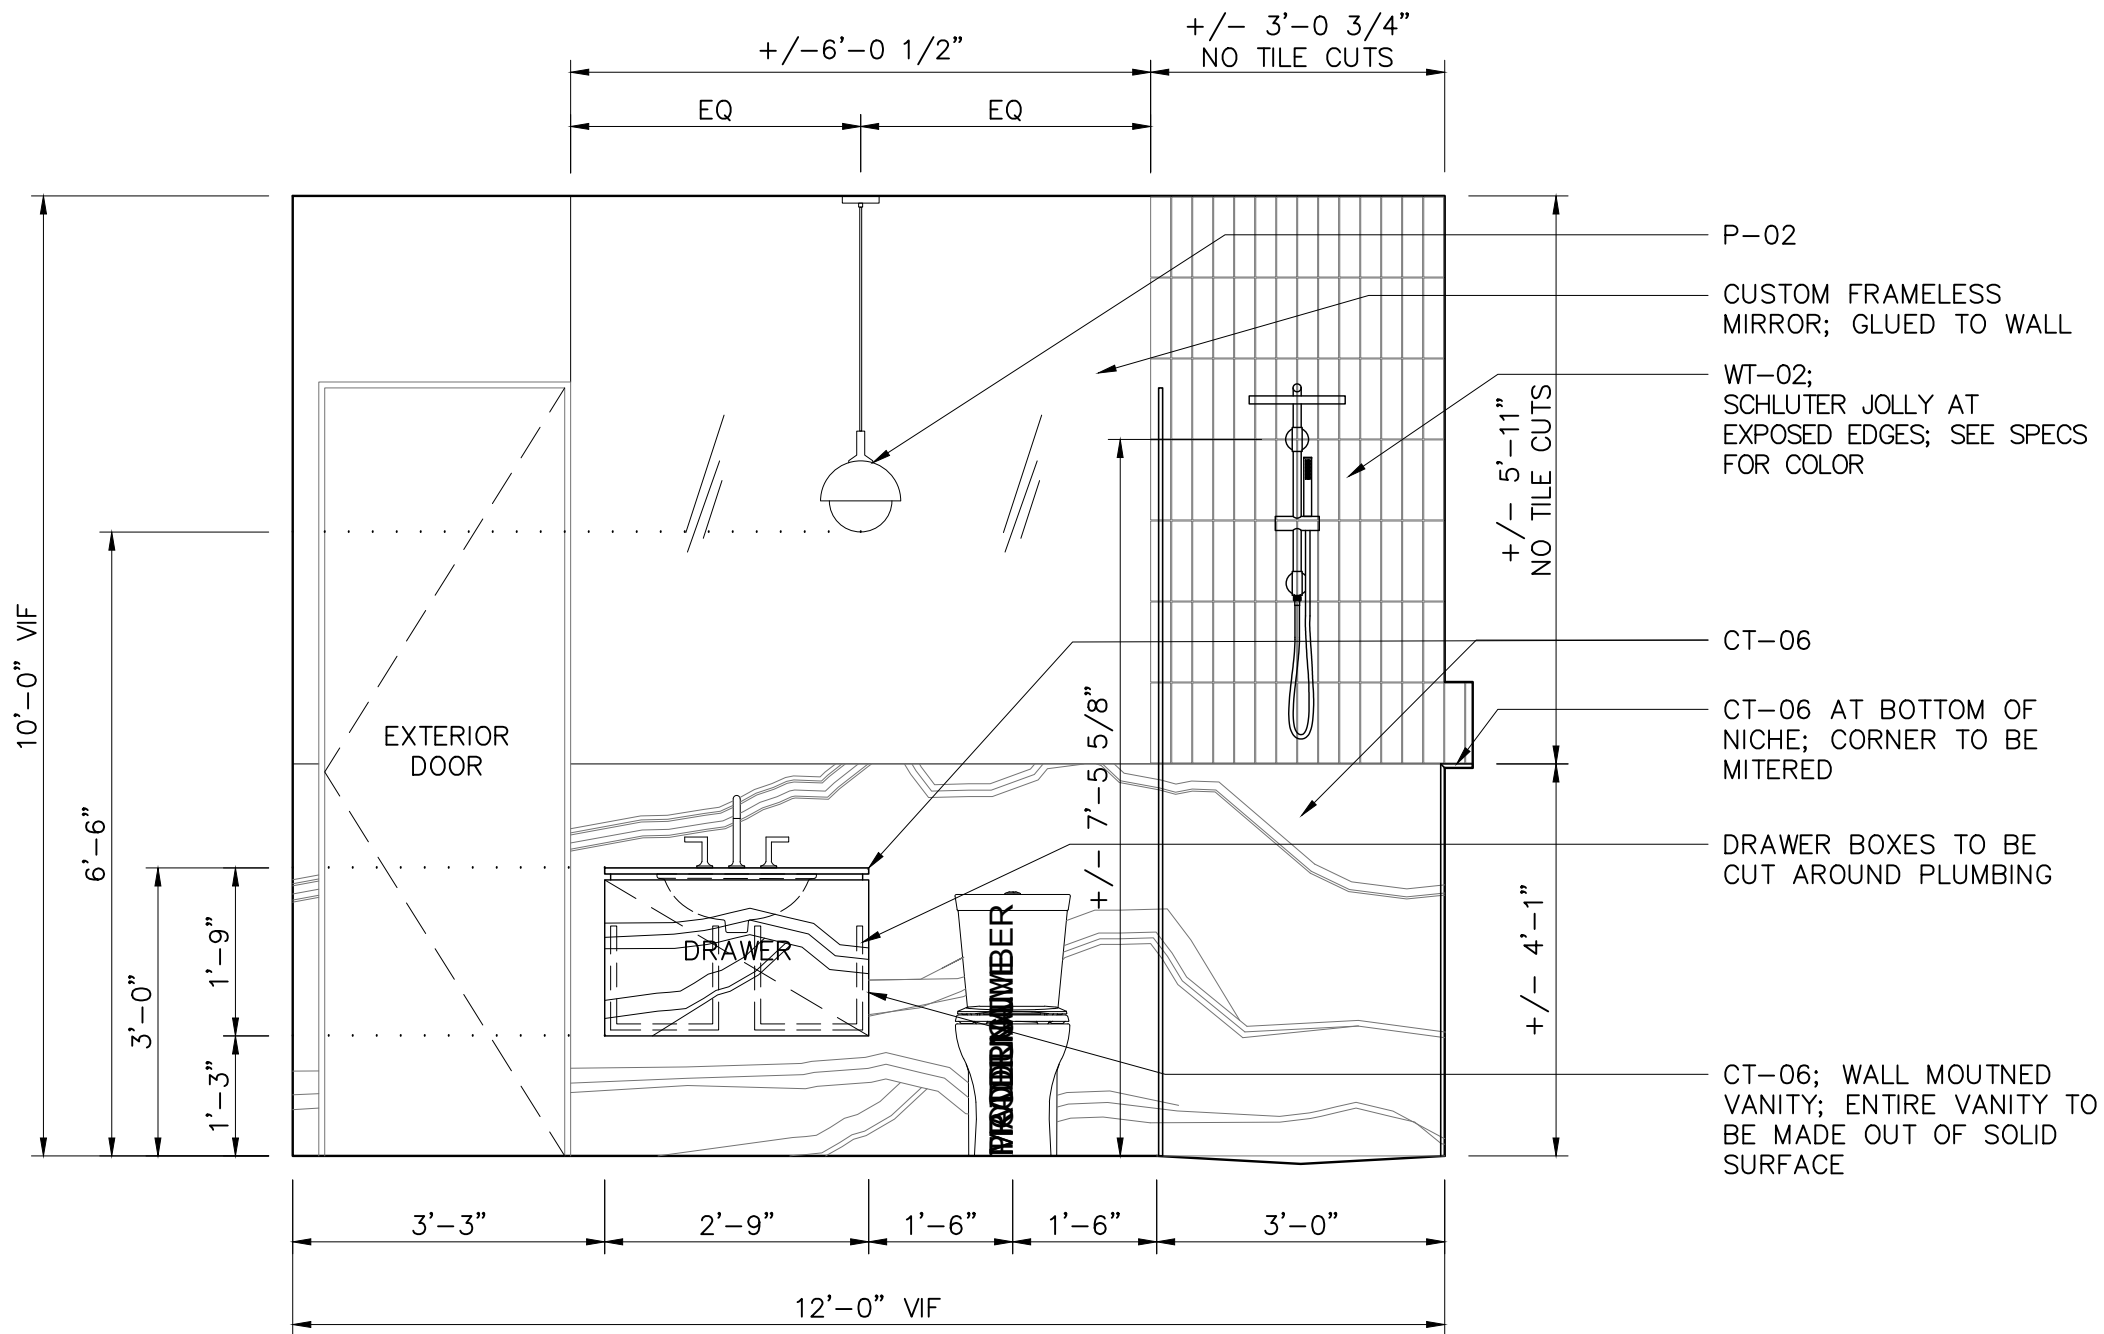

PRELIMINARY
NOT FOR CONSTRUCTION

DATE:
10.13.2023
DRAWING:
INT.ELEV.
ISSUE:
**FINAL DESIGN
SET_REVISD**
DRAWING NUMBER:
ID1.17

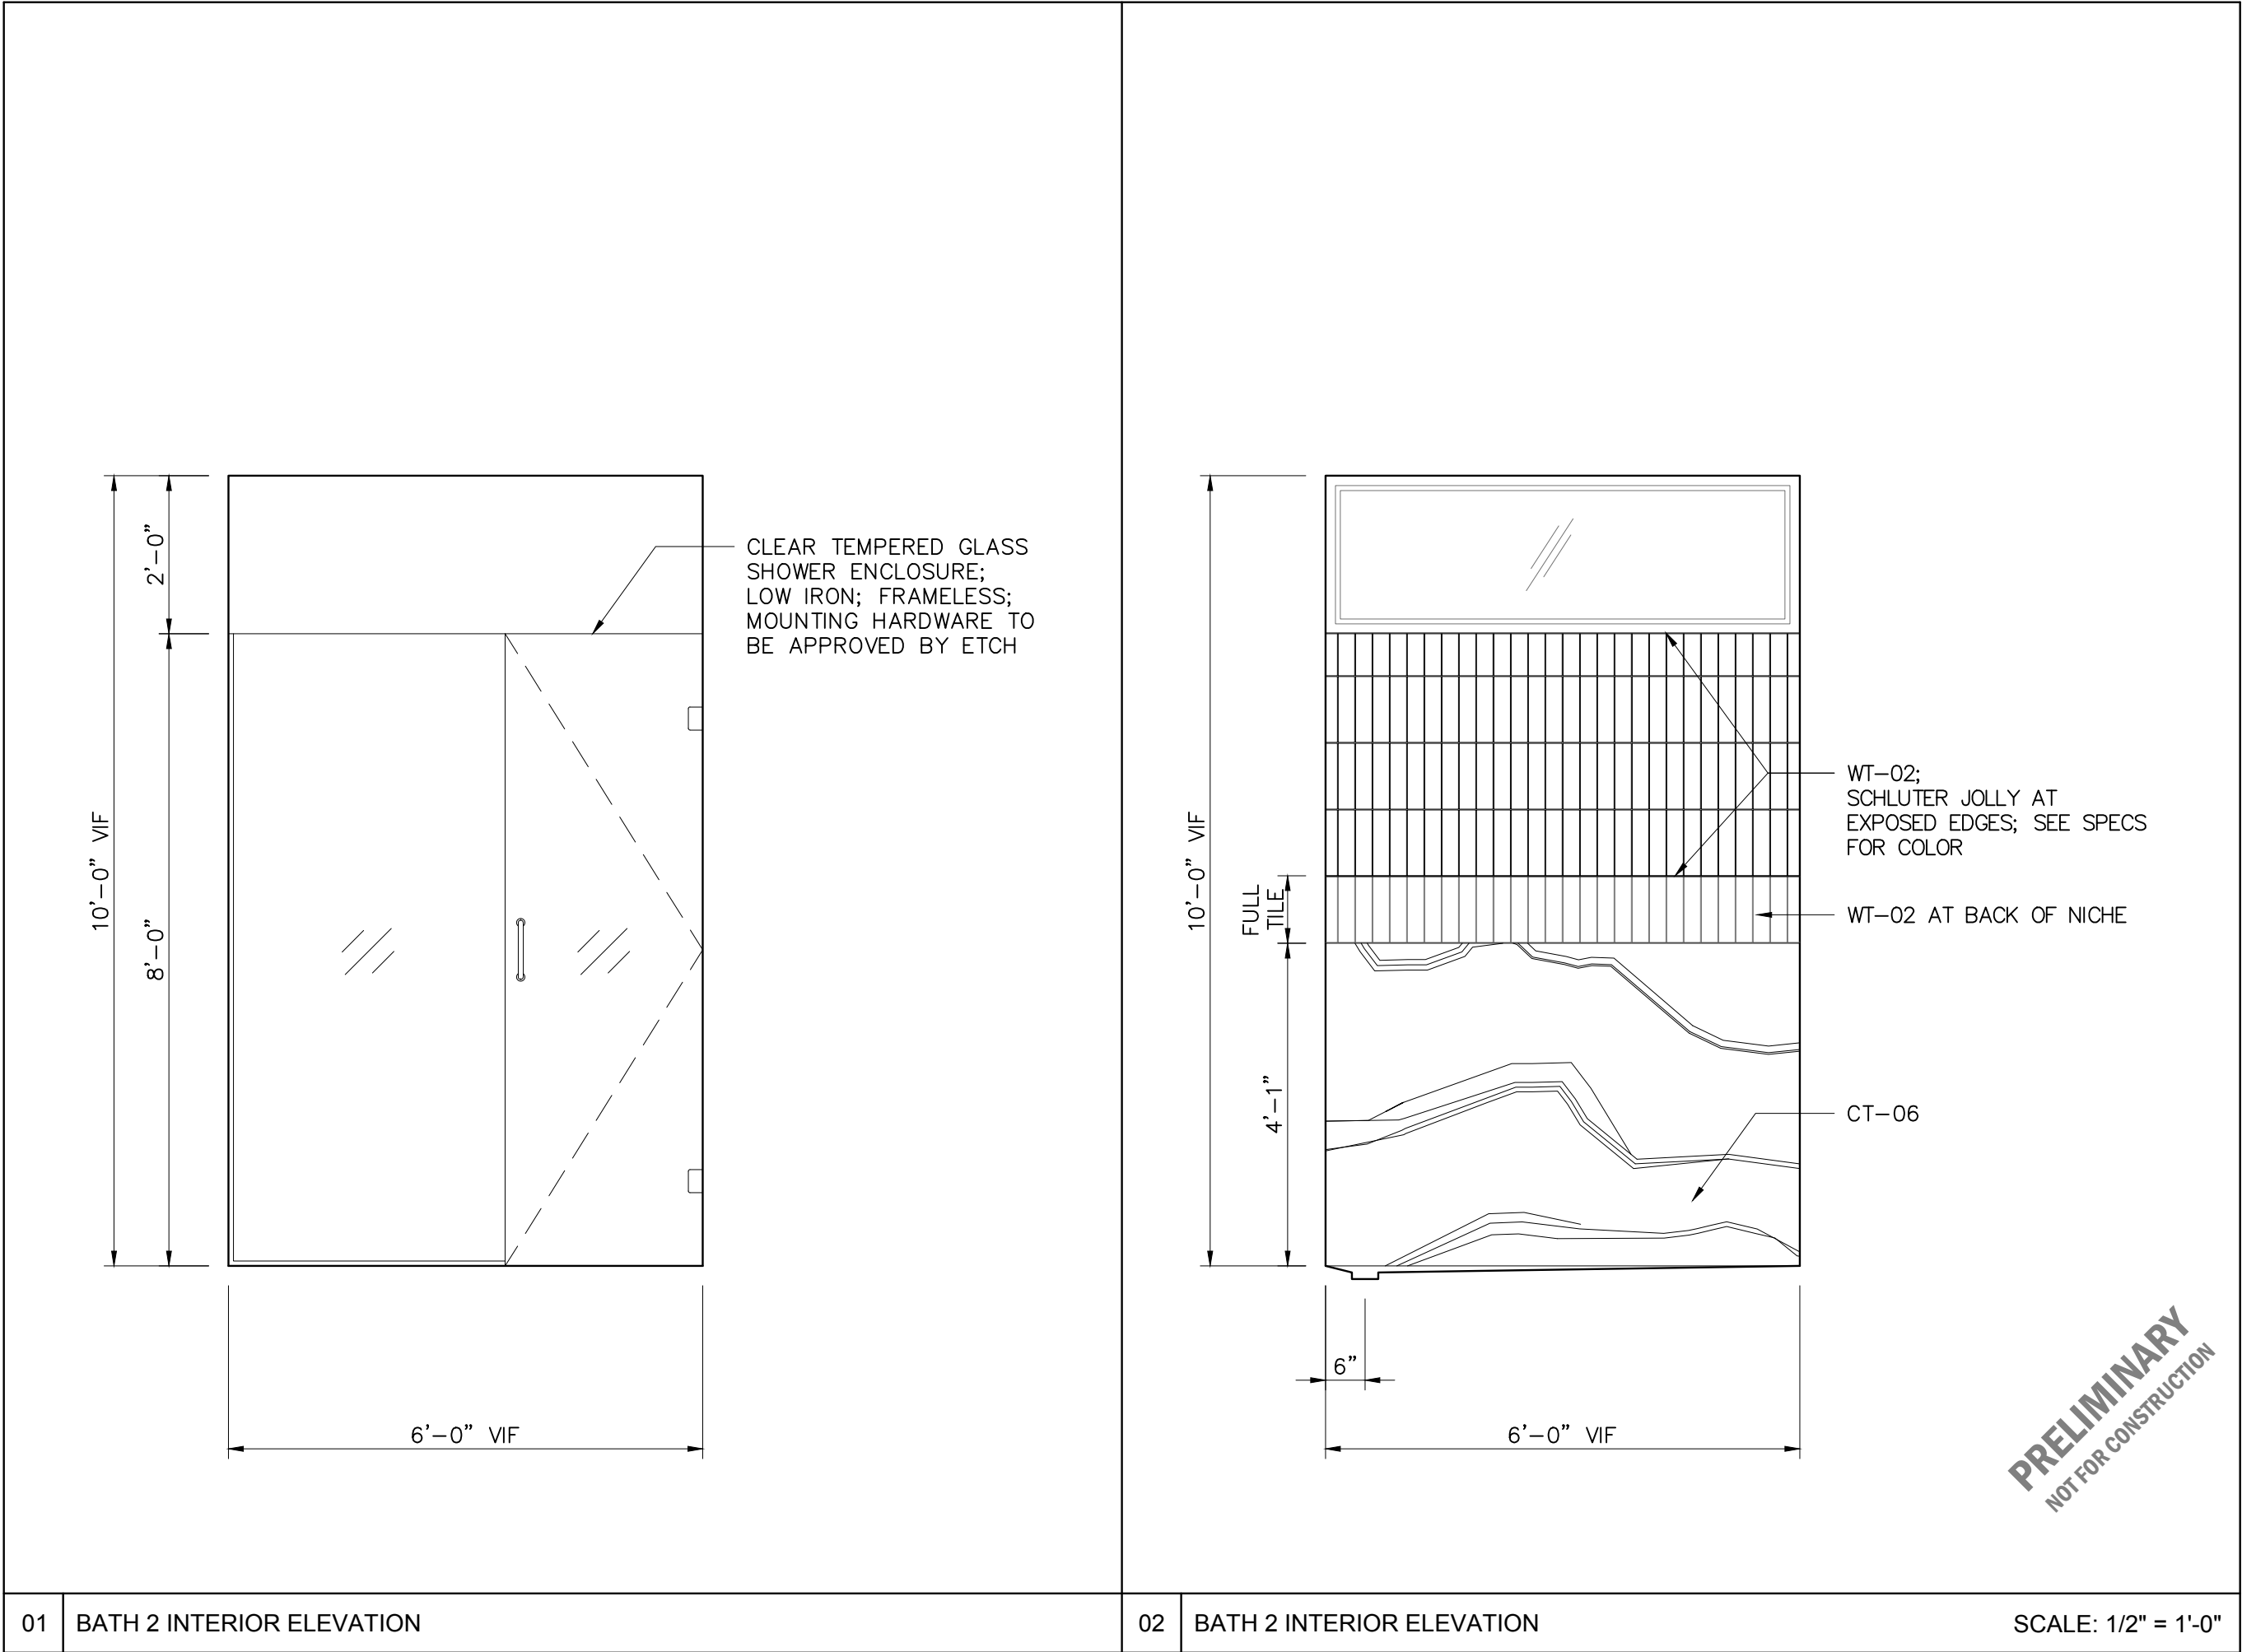

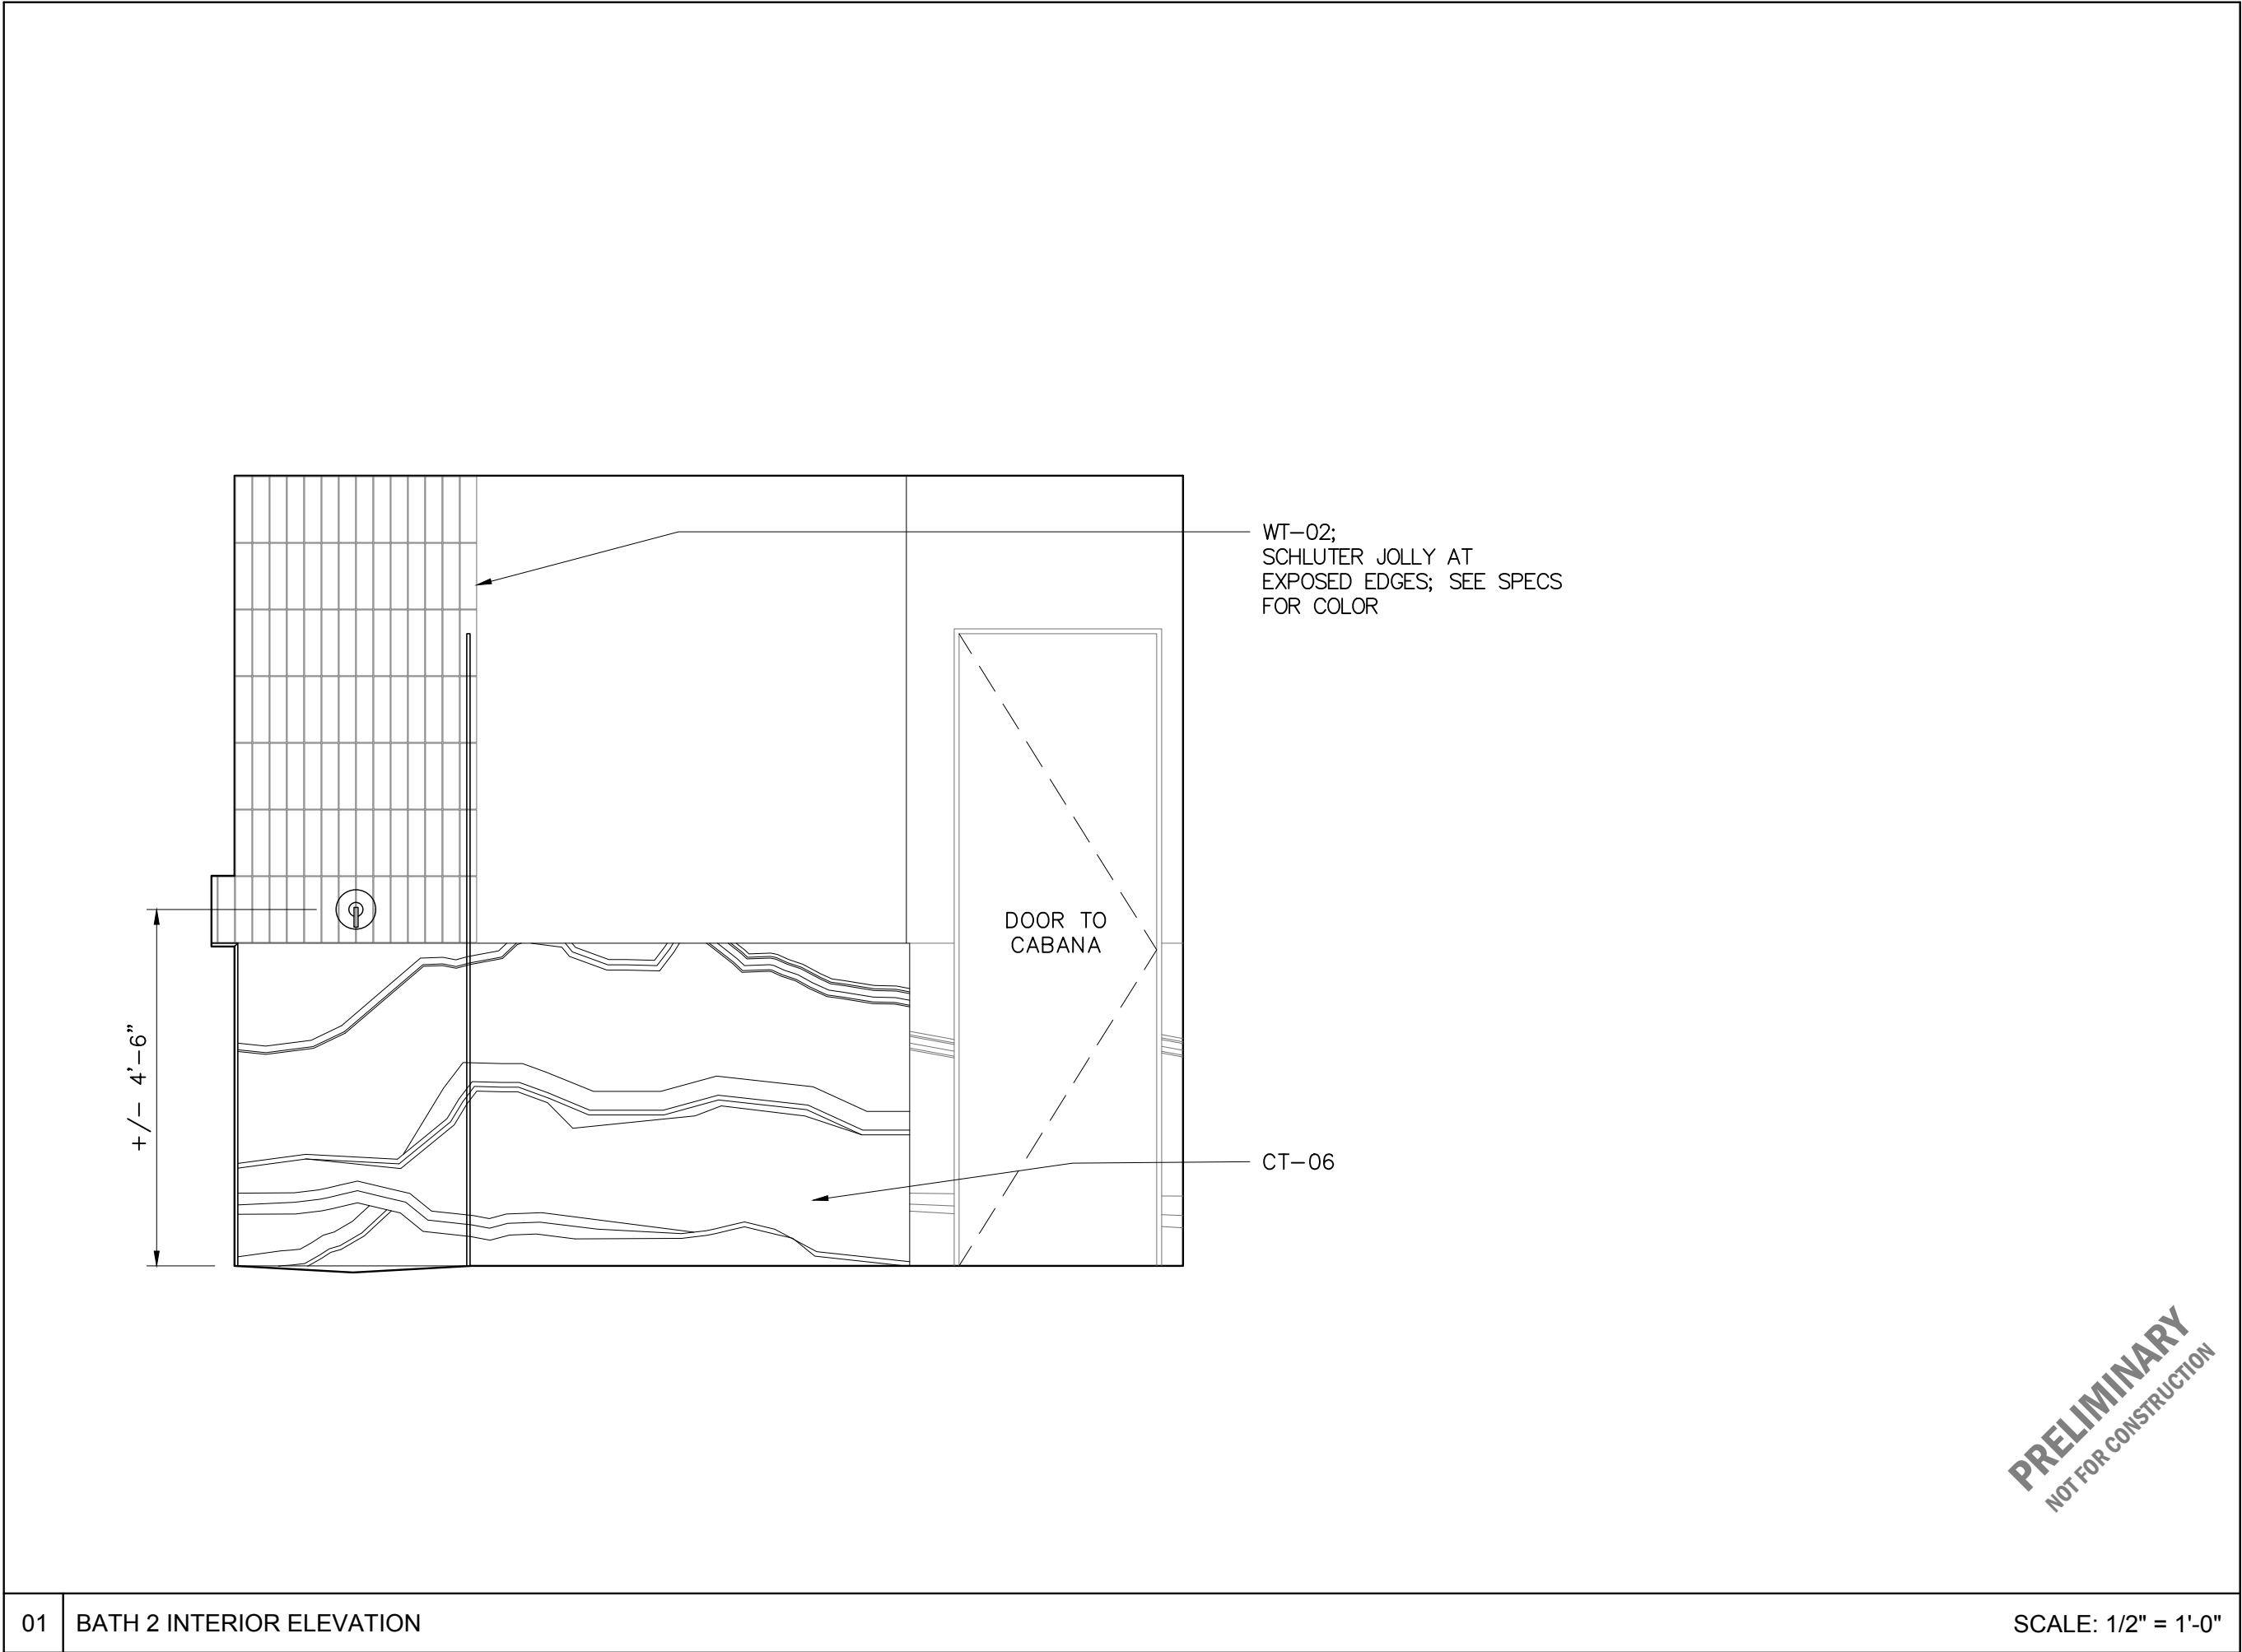


PRELIMINARY
NOT FOR CONSTRUCTION

CRE8 PROJECT
2200 FOREST BEND DRIVE | AUSTIN, TX 78704

DATE:
10.13.2023
DRAWING:
INT.ELEV.
ISSUE:
**FINAL DESIGN
SET_REVISD**
DRAWING NUMBER:

ID1.19

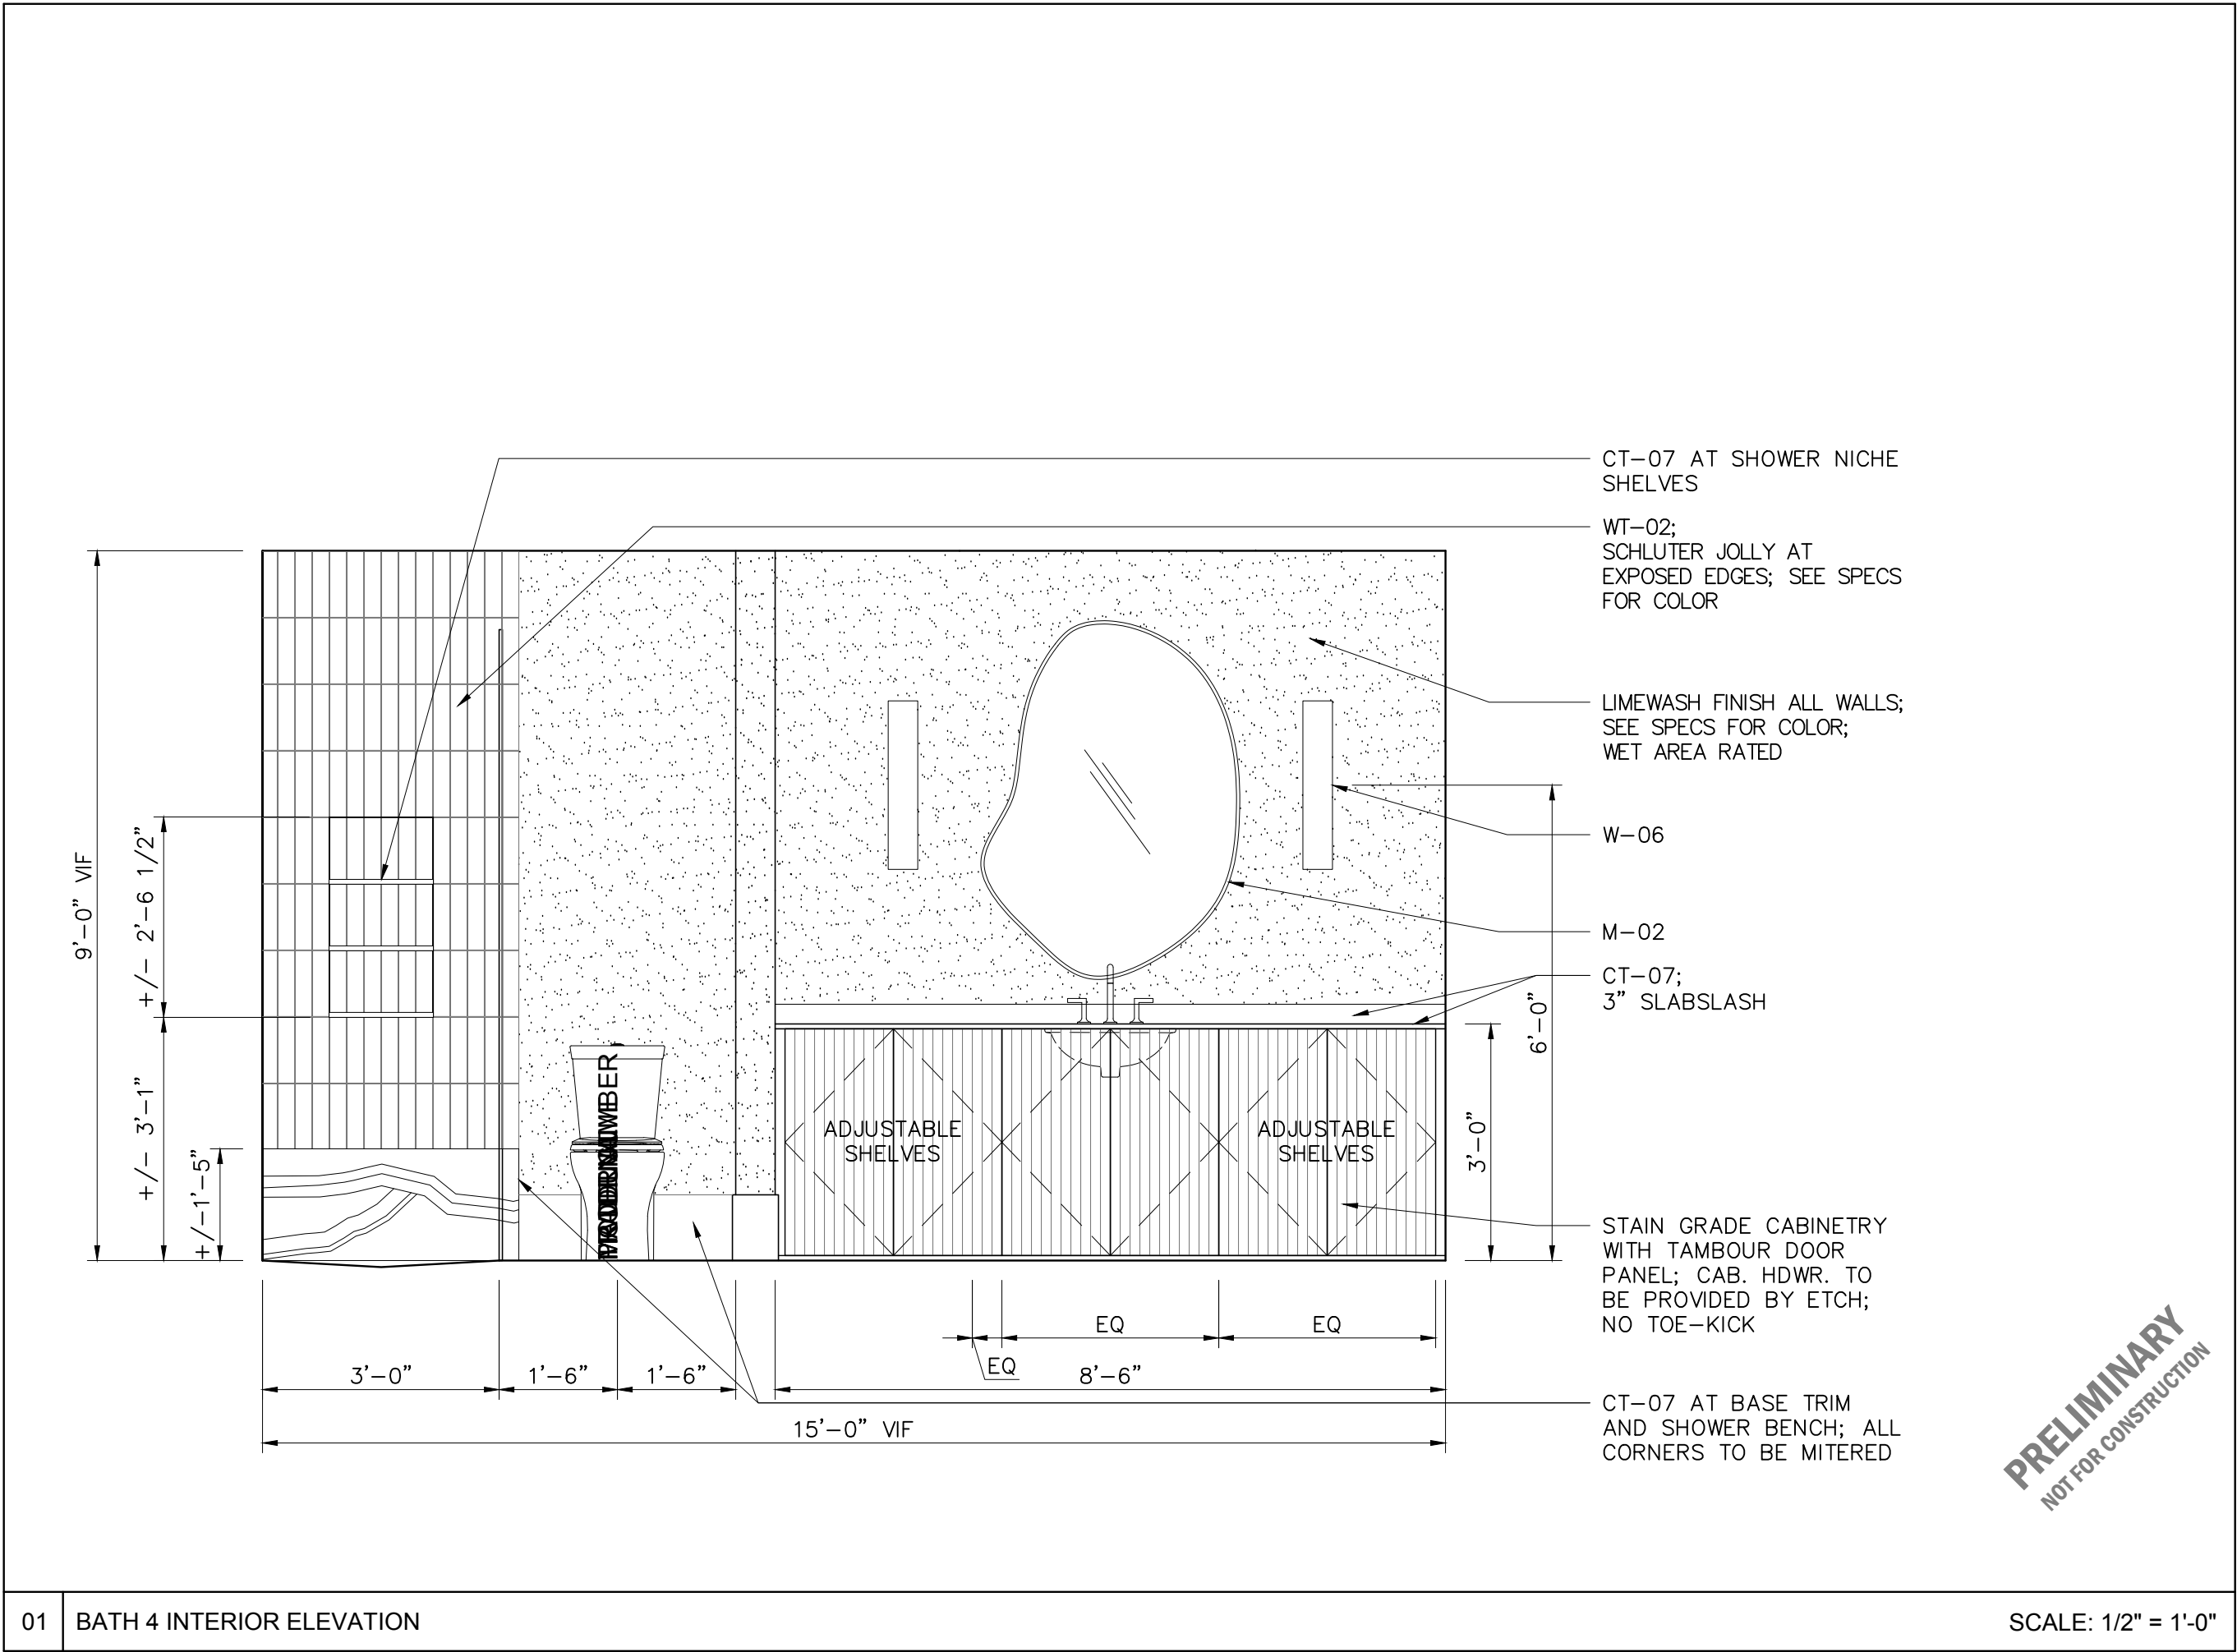

CRE8 PROJECT

2200 FOREST BEND DRIVE | AUSTIN, TX 78704

DATE: 10.13.2023

DRAWING:

INT.ELEV.


ISSUE:

FINAL DESIGN
SET_REVIS

DRAWING NUMBER:


ID1.20

PRELIMINARY
NOT FOR CONSTRUCTION

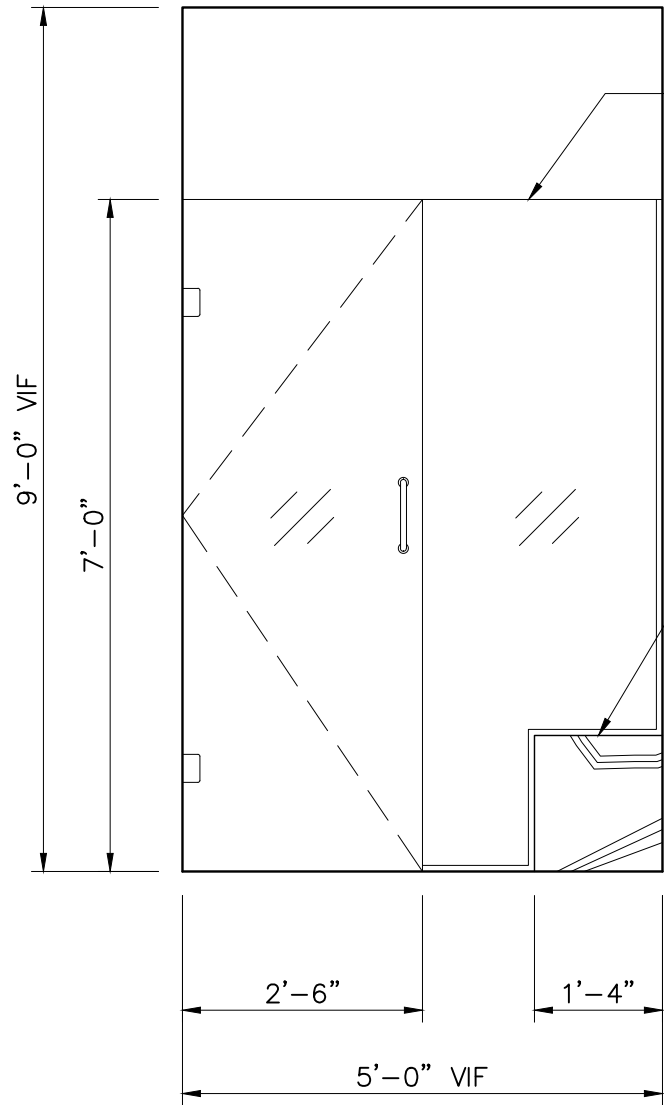

CLEAR TEMPERED GLASS
SHOWER ENCLOSURE;
LOW IRON; FRAMELESS;
MOUNTING HARDWARE TO
BE APPROVED BY ETCH


CT-07 AT SHOWER
BENCH; ALL CORNERS
TO BE MITERED

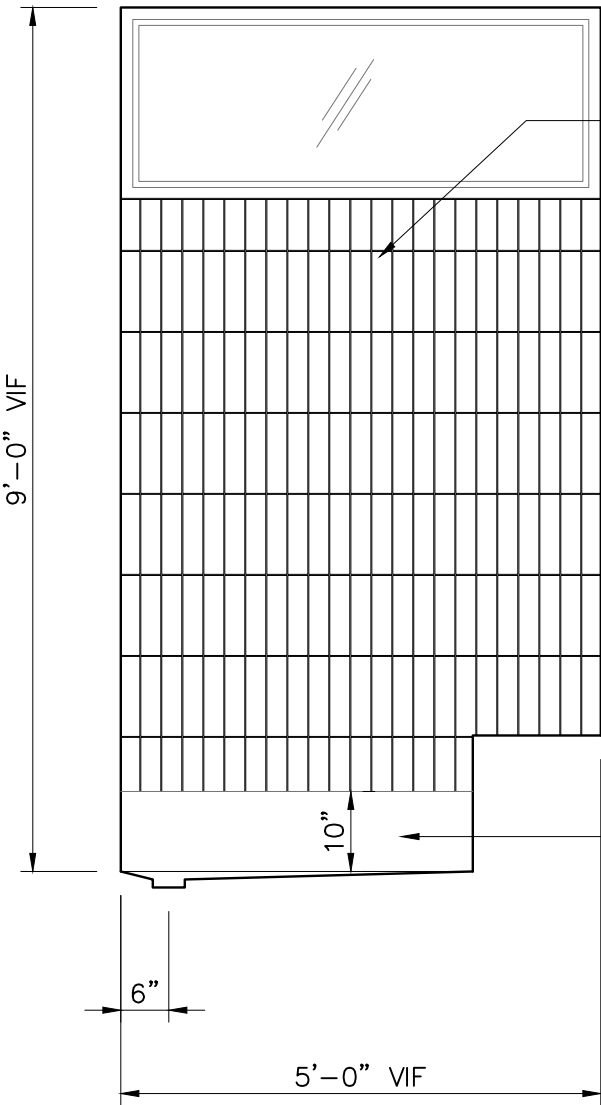


WT-02;
SCHLUTER JOLLY AT
EXPOSED EDGES; SEE SPECS
FOR COLOR

CT-07 BASE

PRELIMINARY
NOT FOR CONSTRUCTION

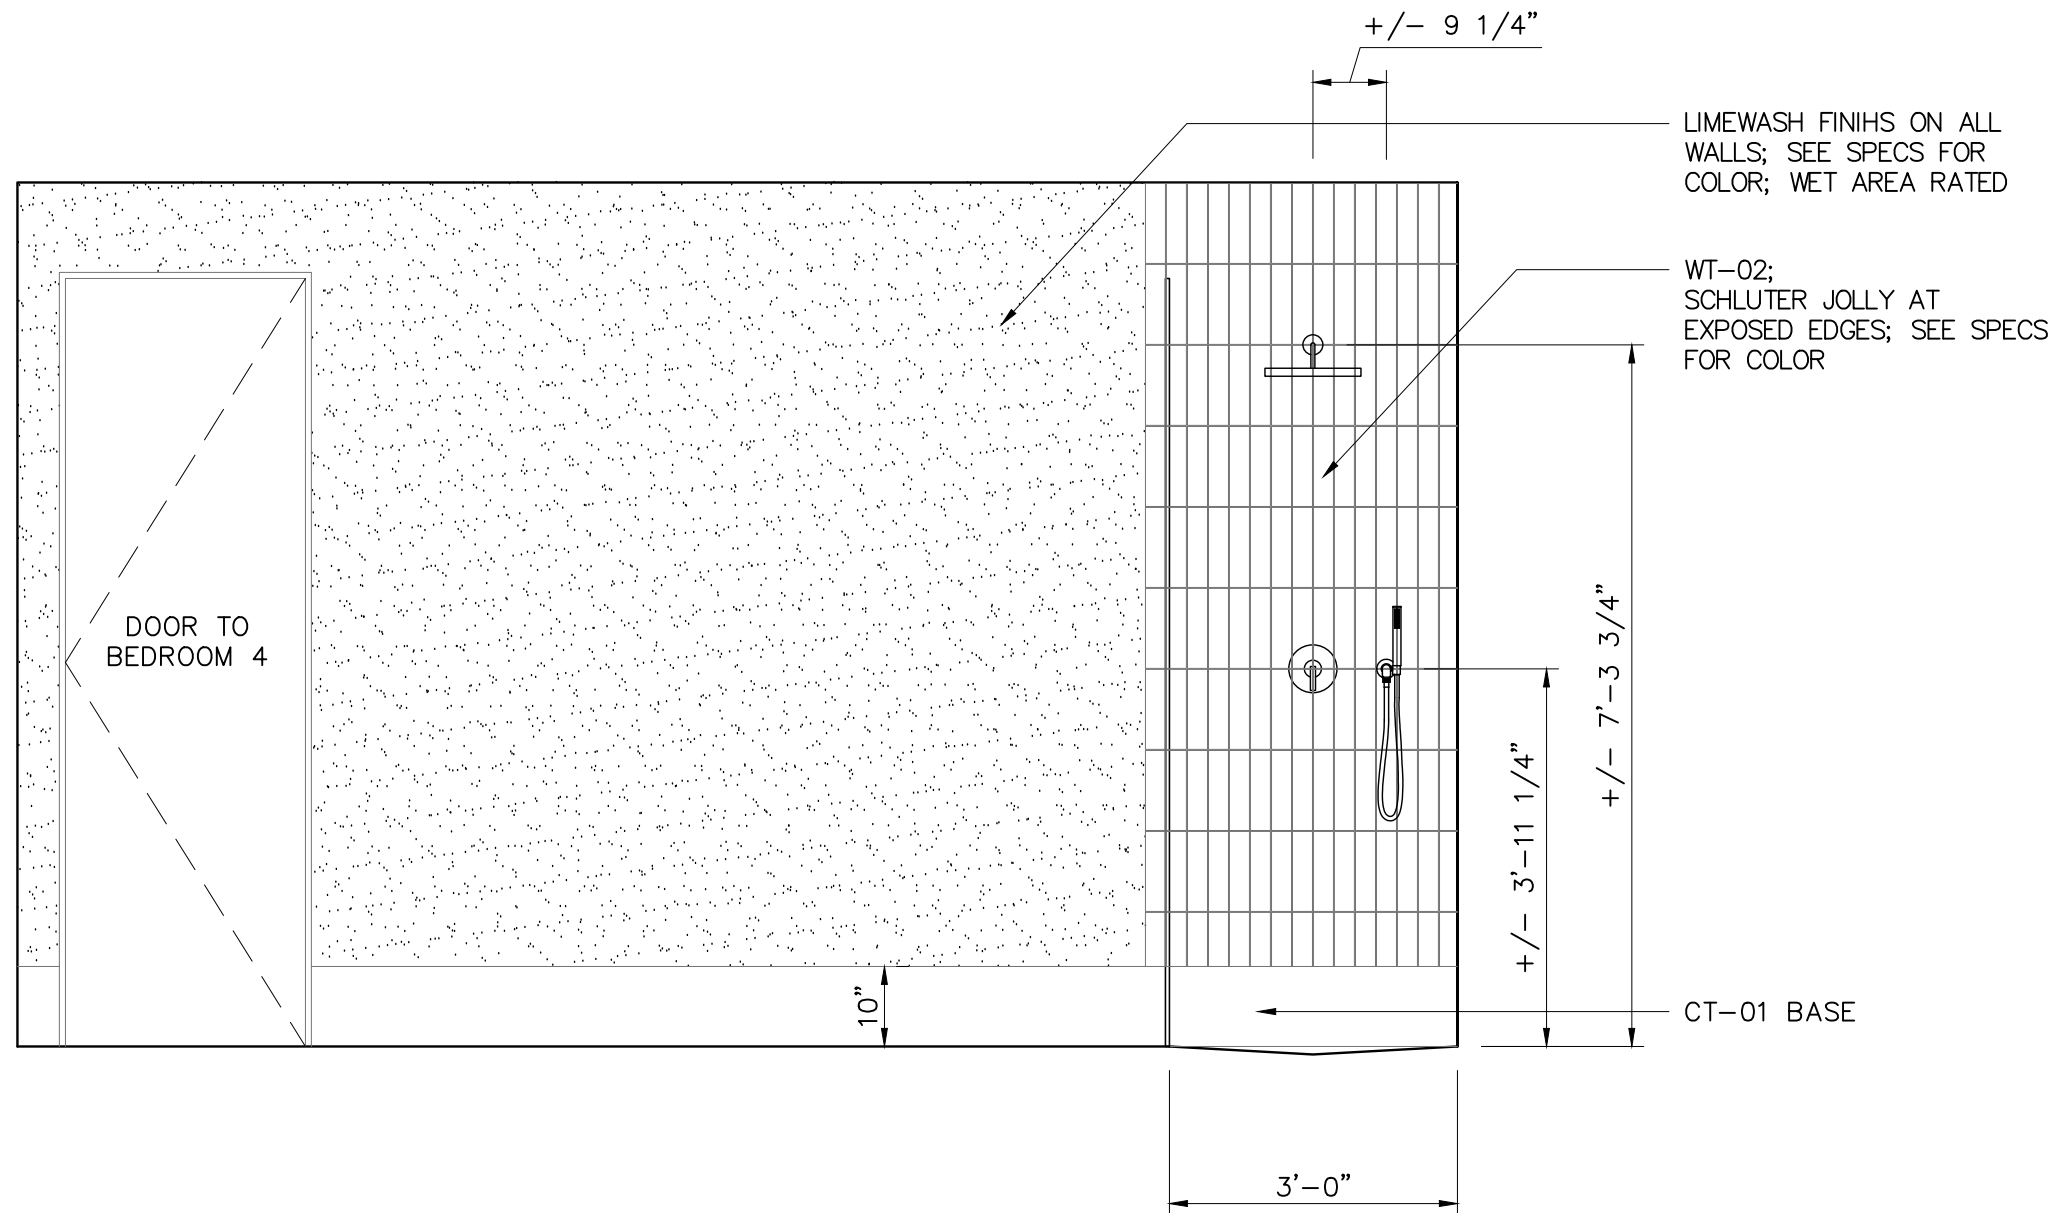

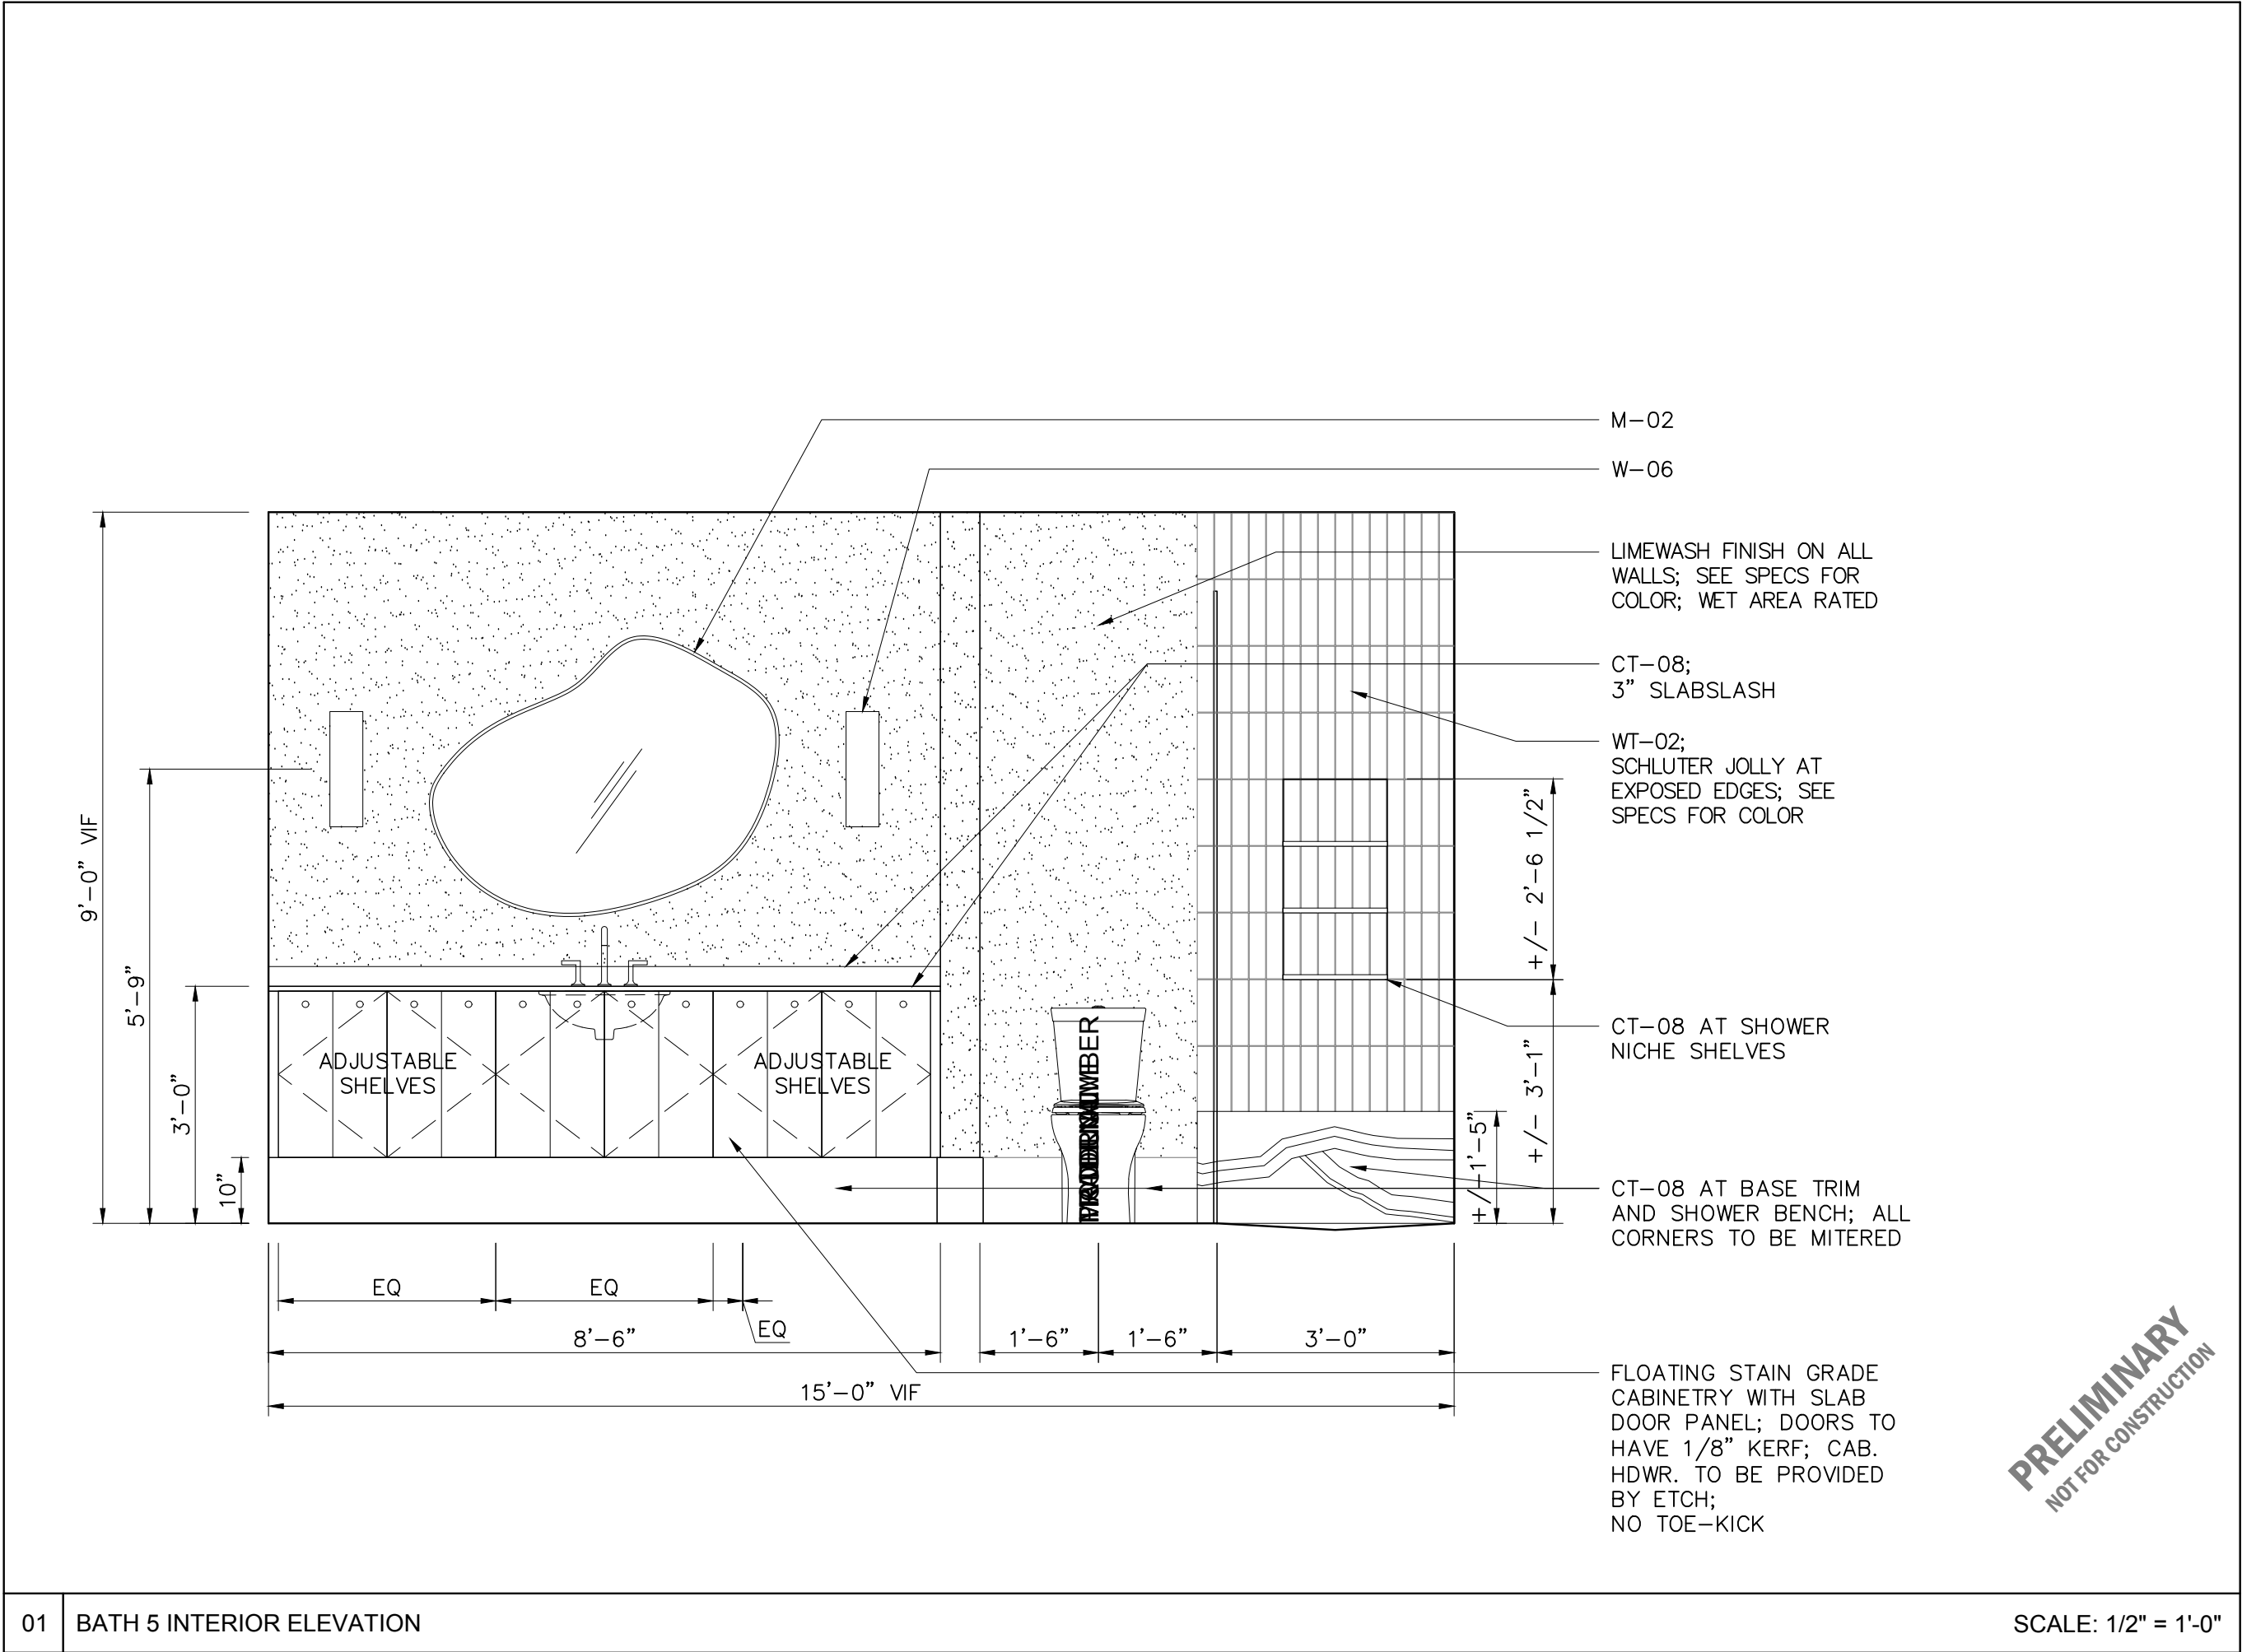


CRE8 PROJECT

2200 FOREST BEND DRIVE | AUSTIN, TX 78704

DATE: 10.13.2023
DRAWING: INT.ELEV.
ISSUE: FINAL DESIGN
SET_REVISID
DRAWING NUMBER: ID1.23


PRELIMINARY
NOT FOR CONSTRUCTION

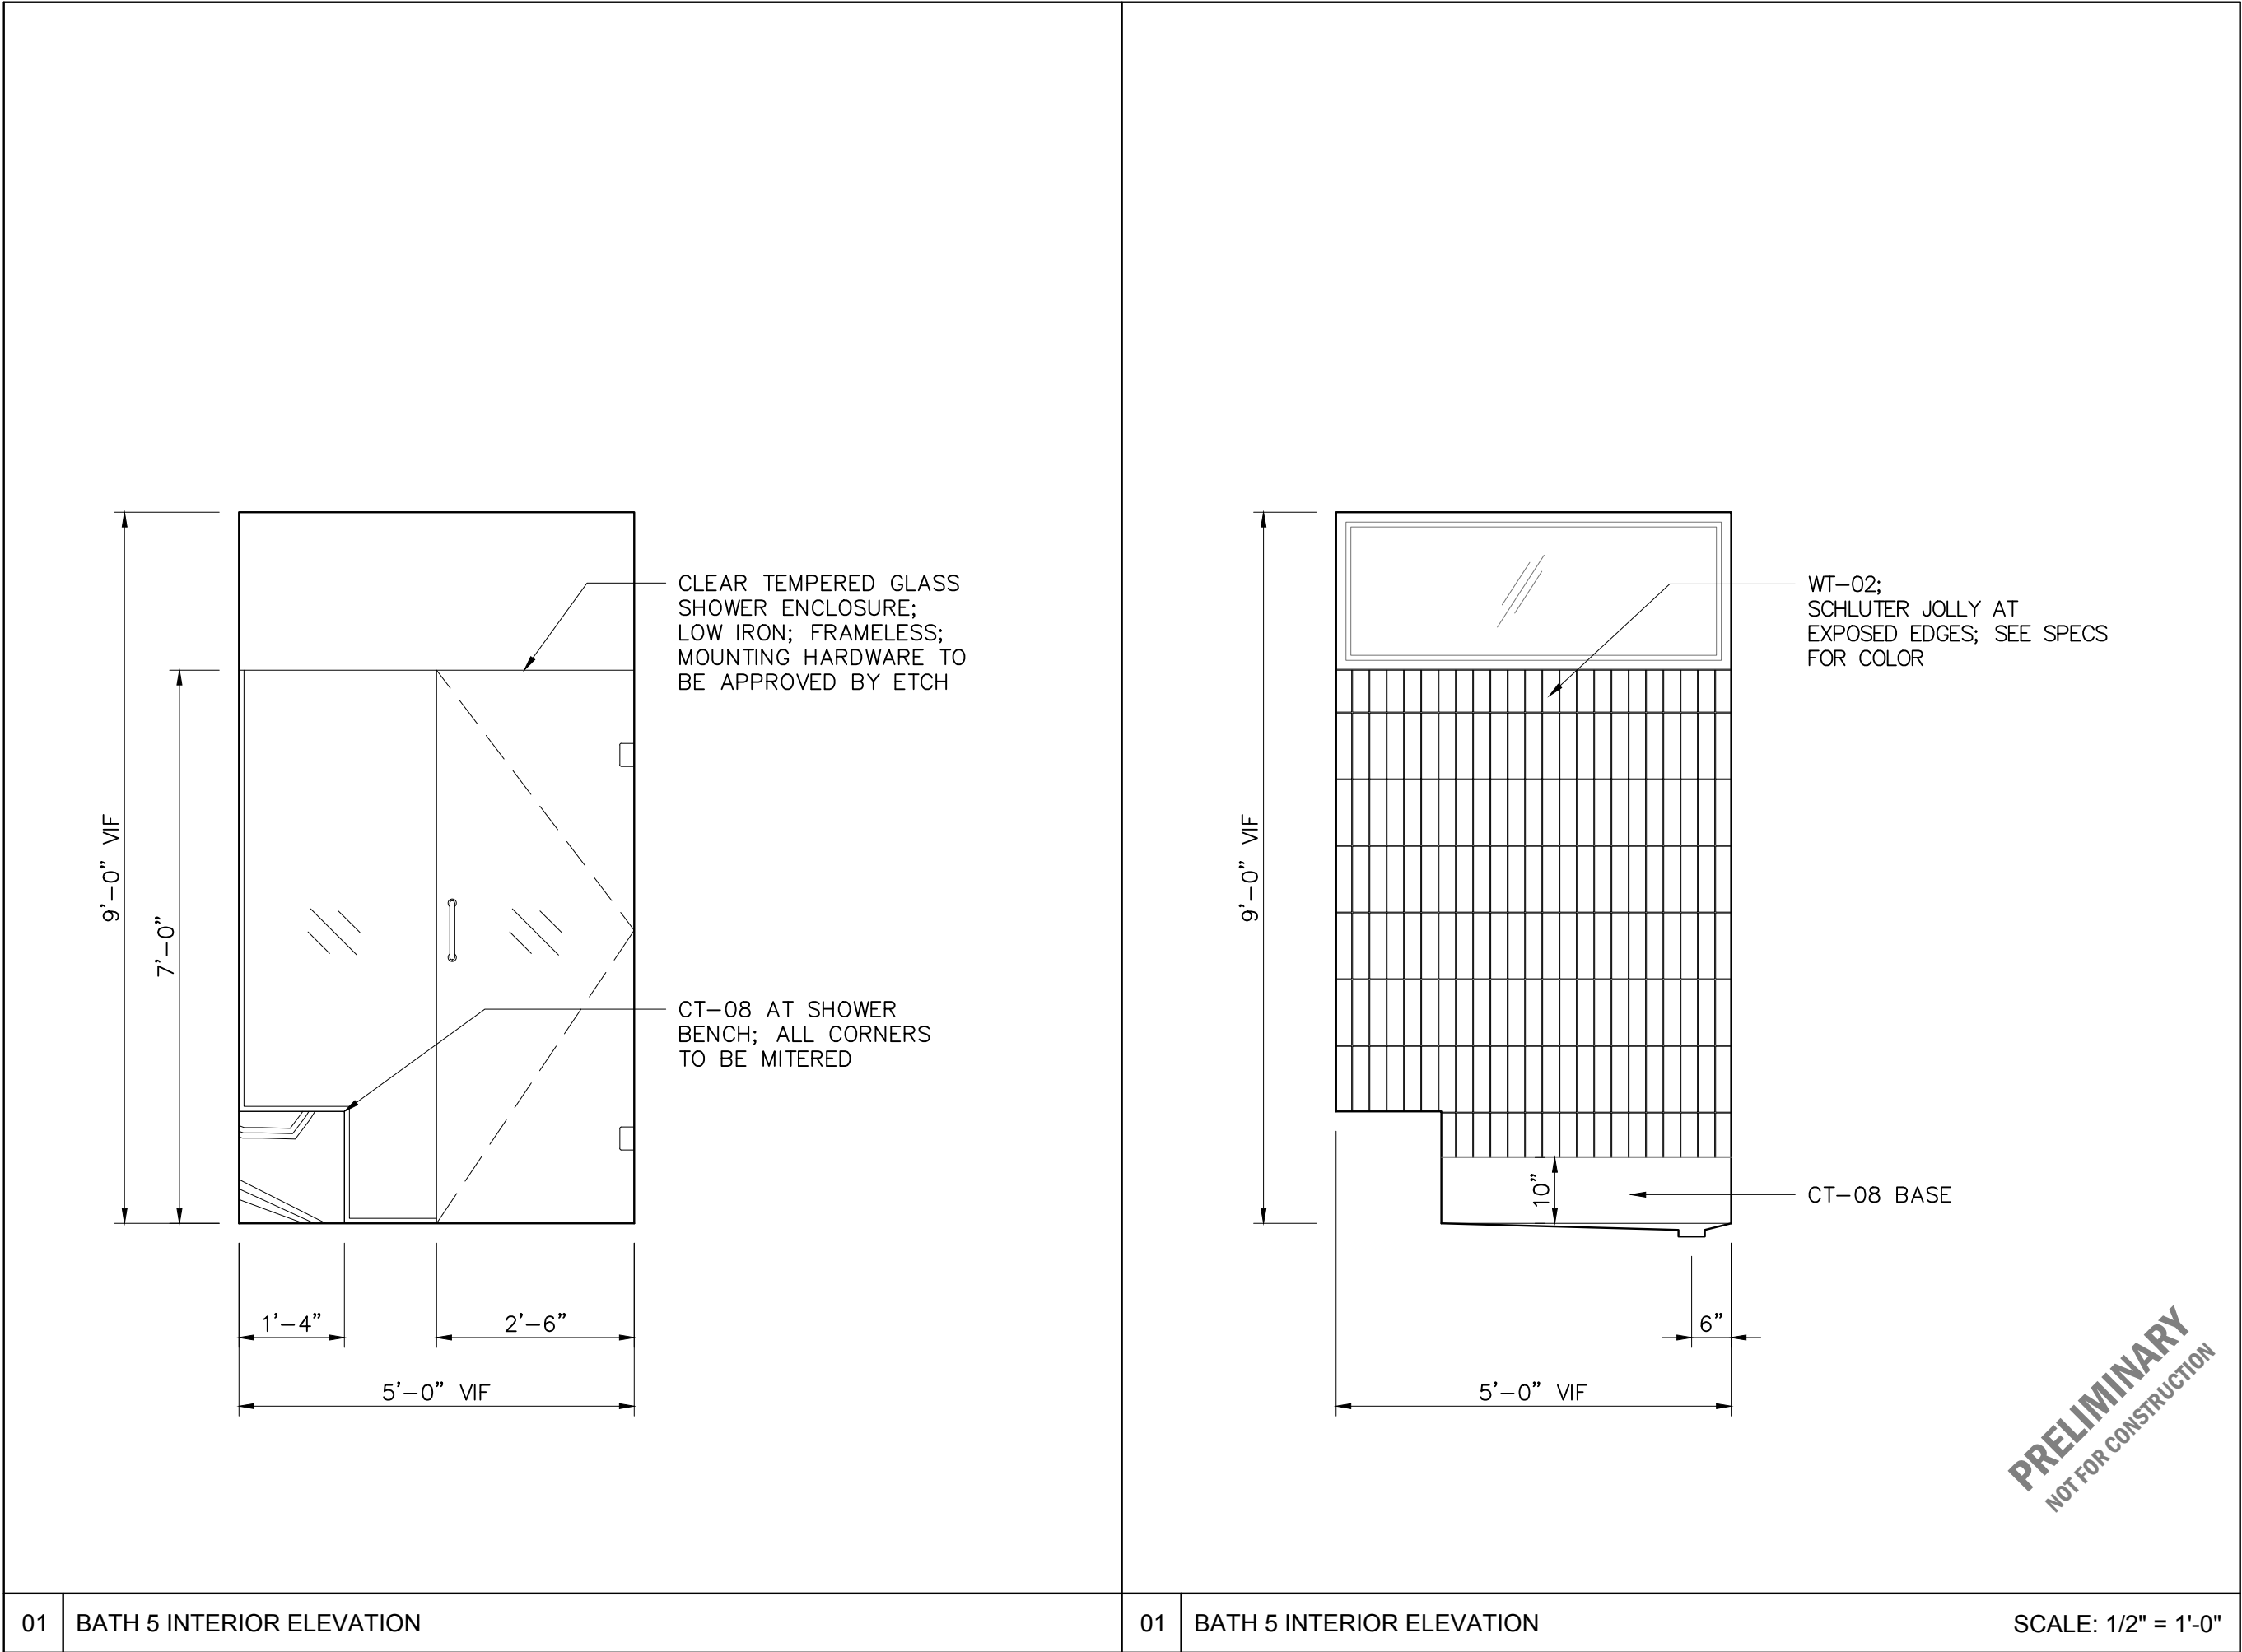

CRE8 PROJECT
2200 FOREST BEND DRIVE | AUSTIN, TX 78704

DATE:
10.13.2023
DRAWING:
INT.ELEV.
ISSUE:
FINAL DESIGN
SET_REVIS
DRAWING NUMBER:
ID1.24

PRELIMINARY
NOT FOR CONSTRUCTION

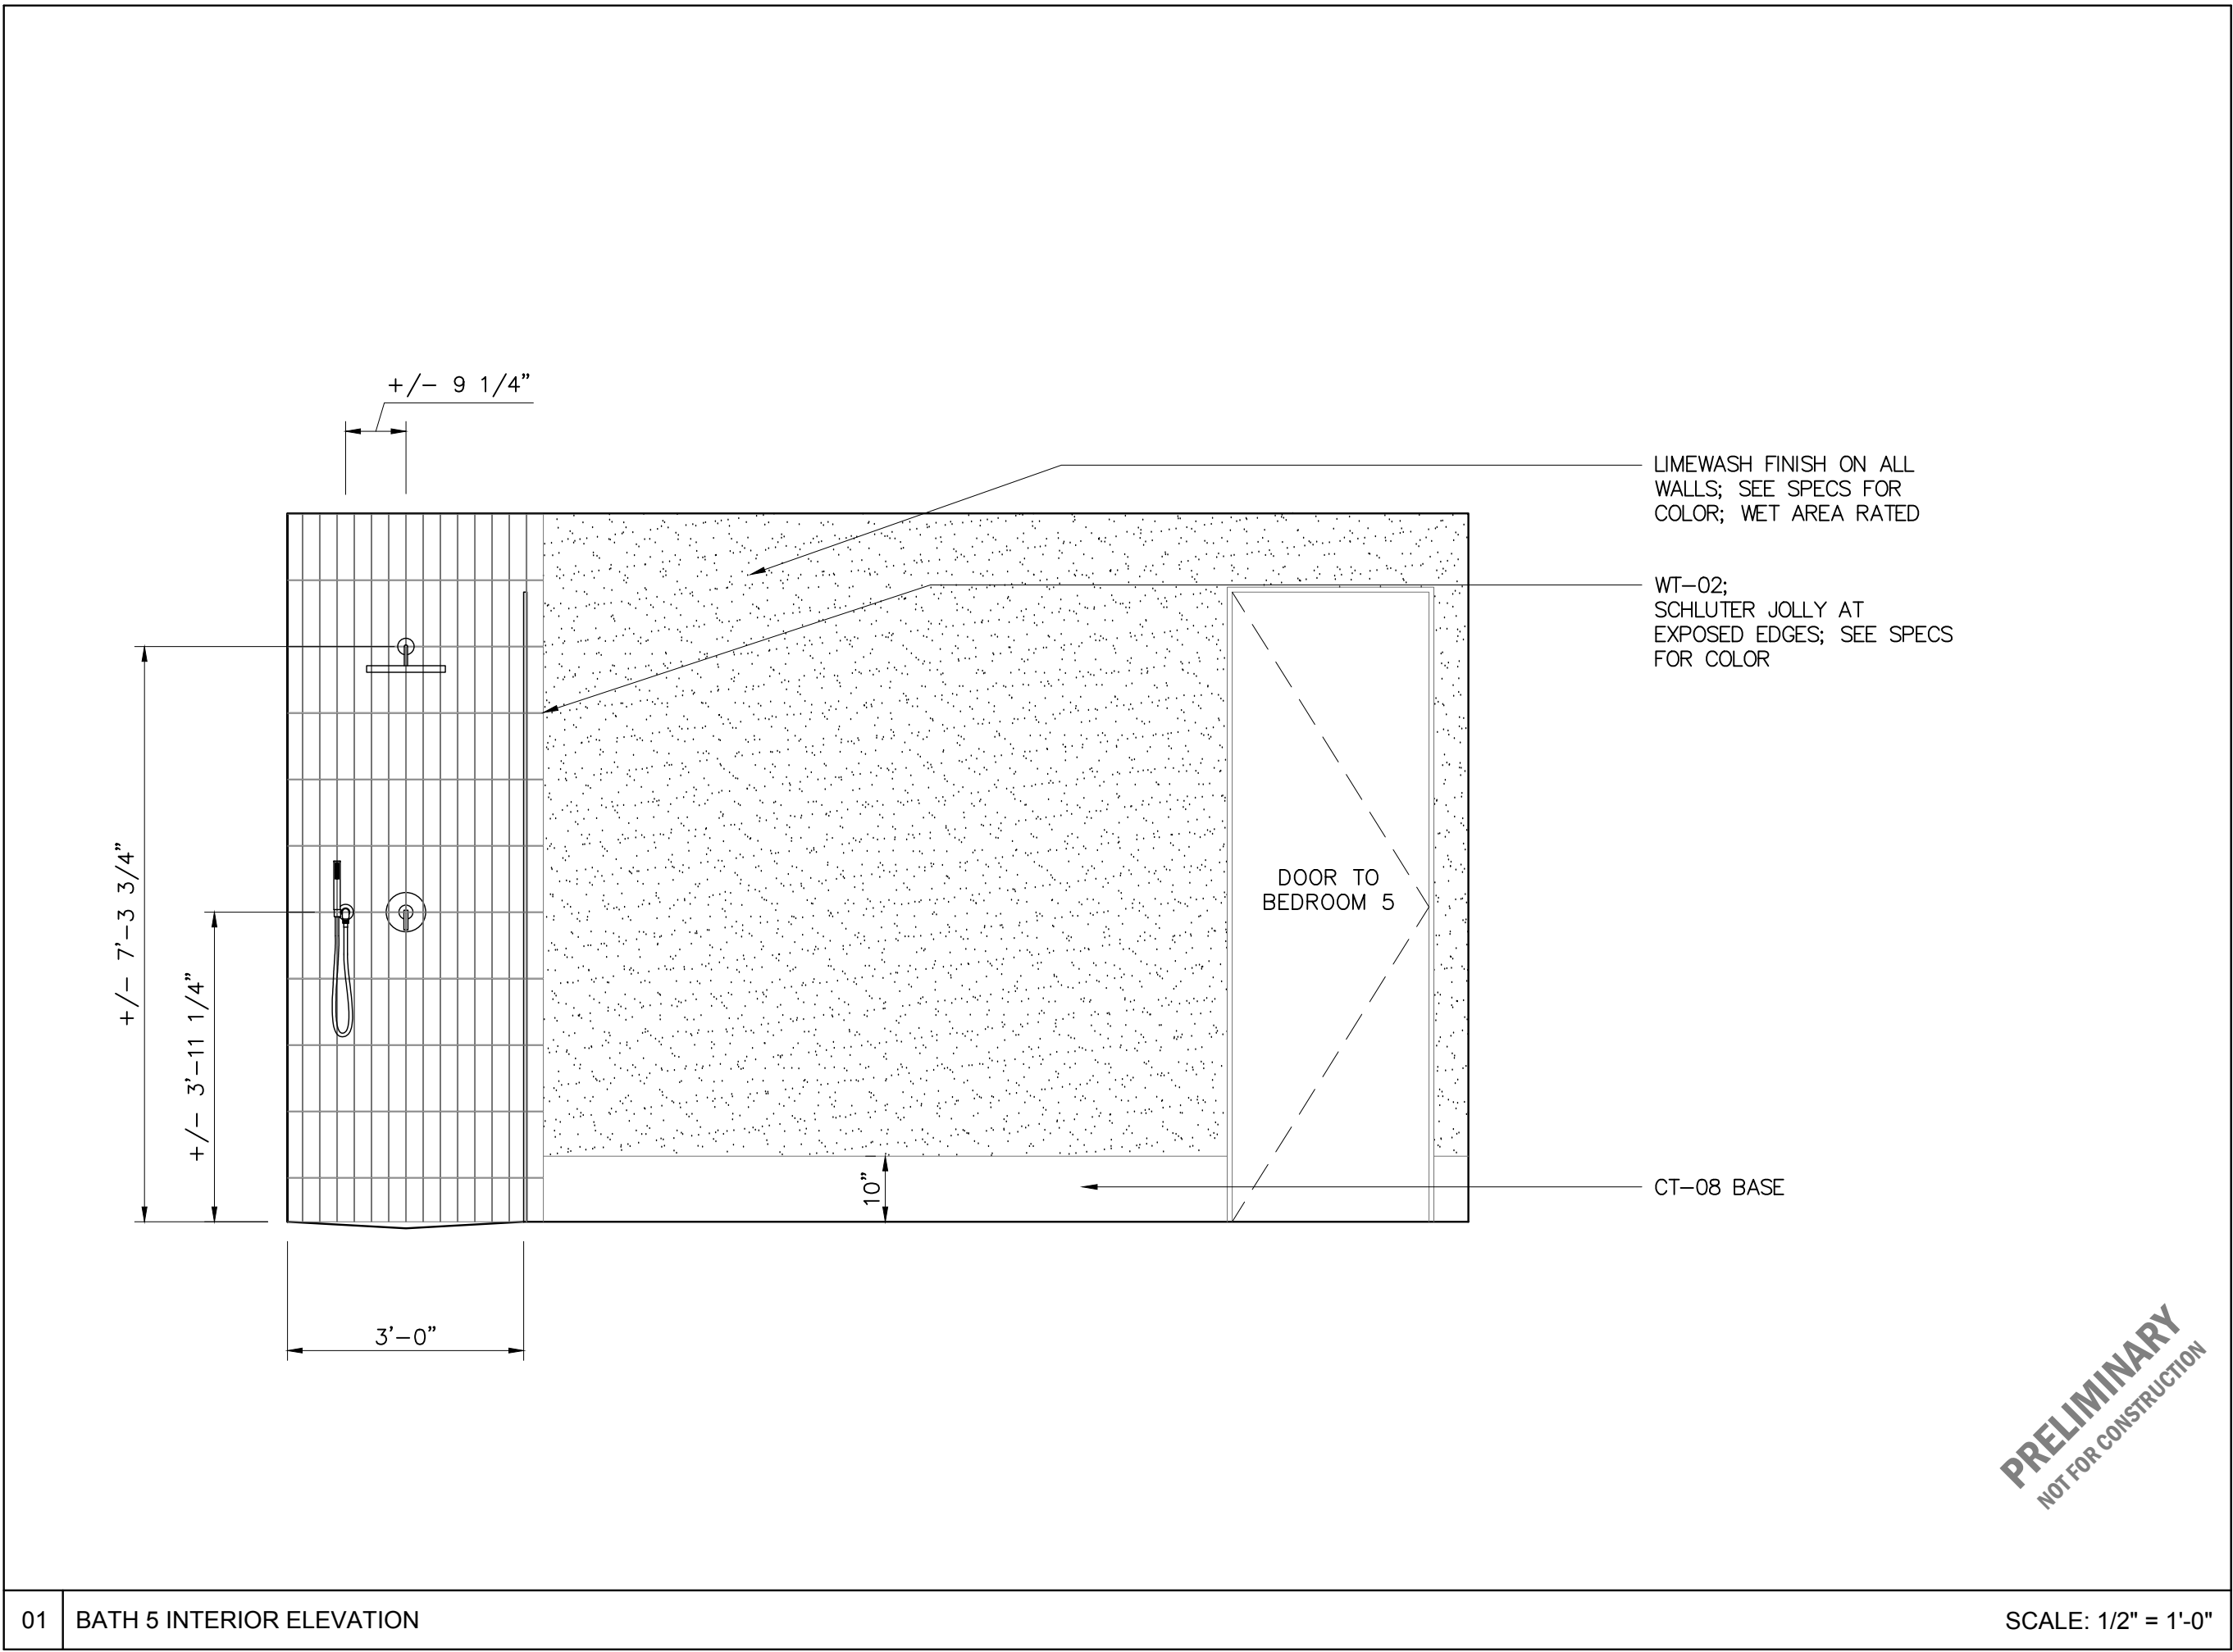


CRE8 PROJECT

2200 FOREST BEND DRIVE | AUSTIN, TX 78704

PRELIMINARY
NOT FOR CONSTRUCTION

DATE:
10.13.2023
DRAWING:
INT.ELEV.
ISSUE:
FINAL DESIGN
SET_REVISD
DRAWING NUMBER:

ID1.25

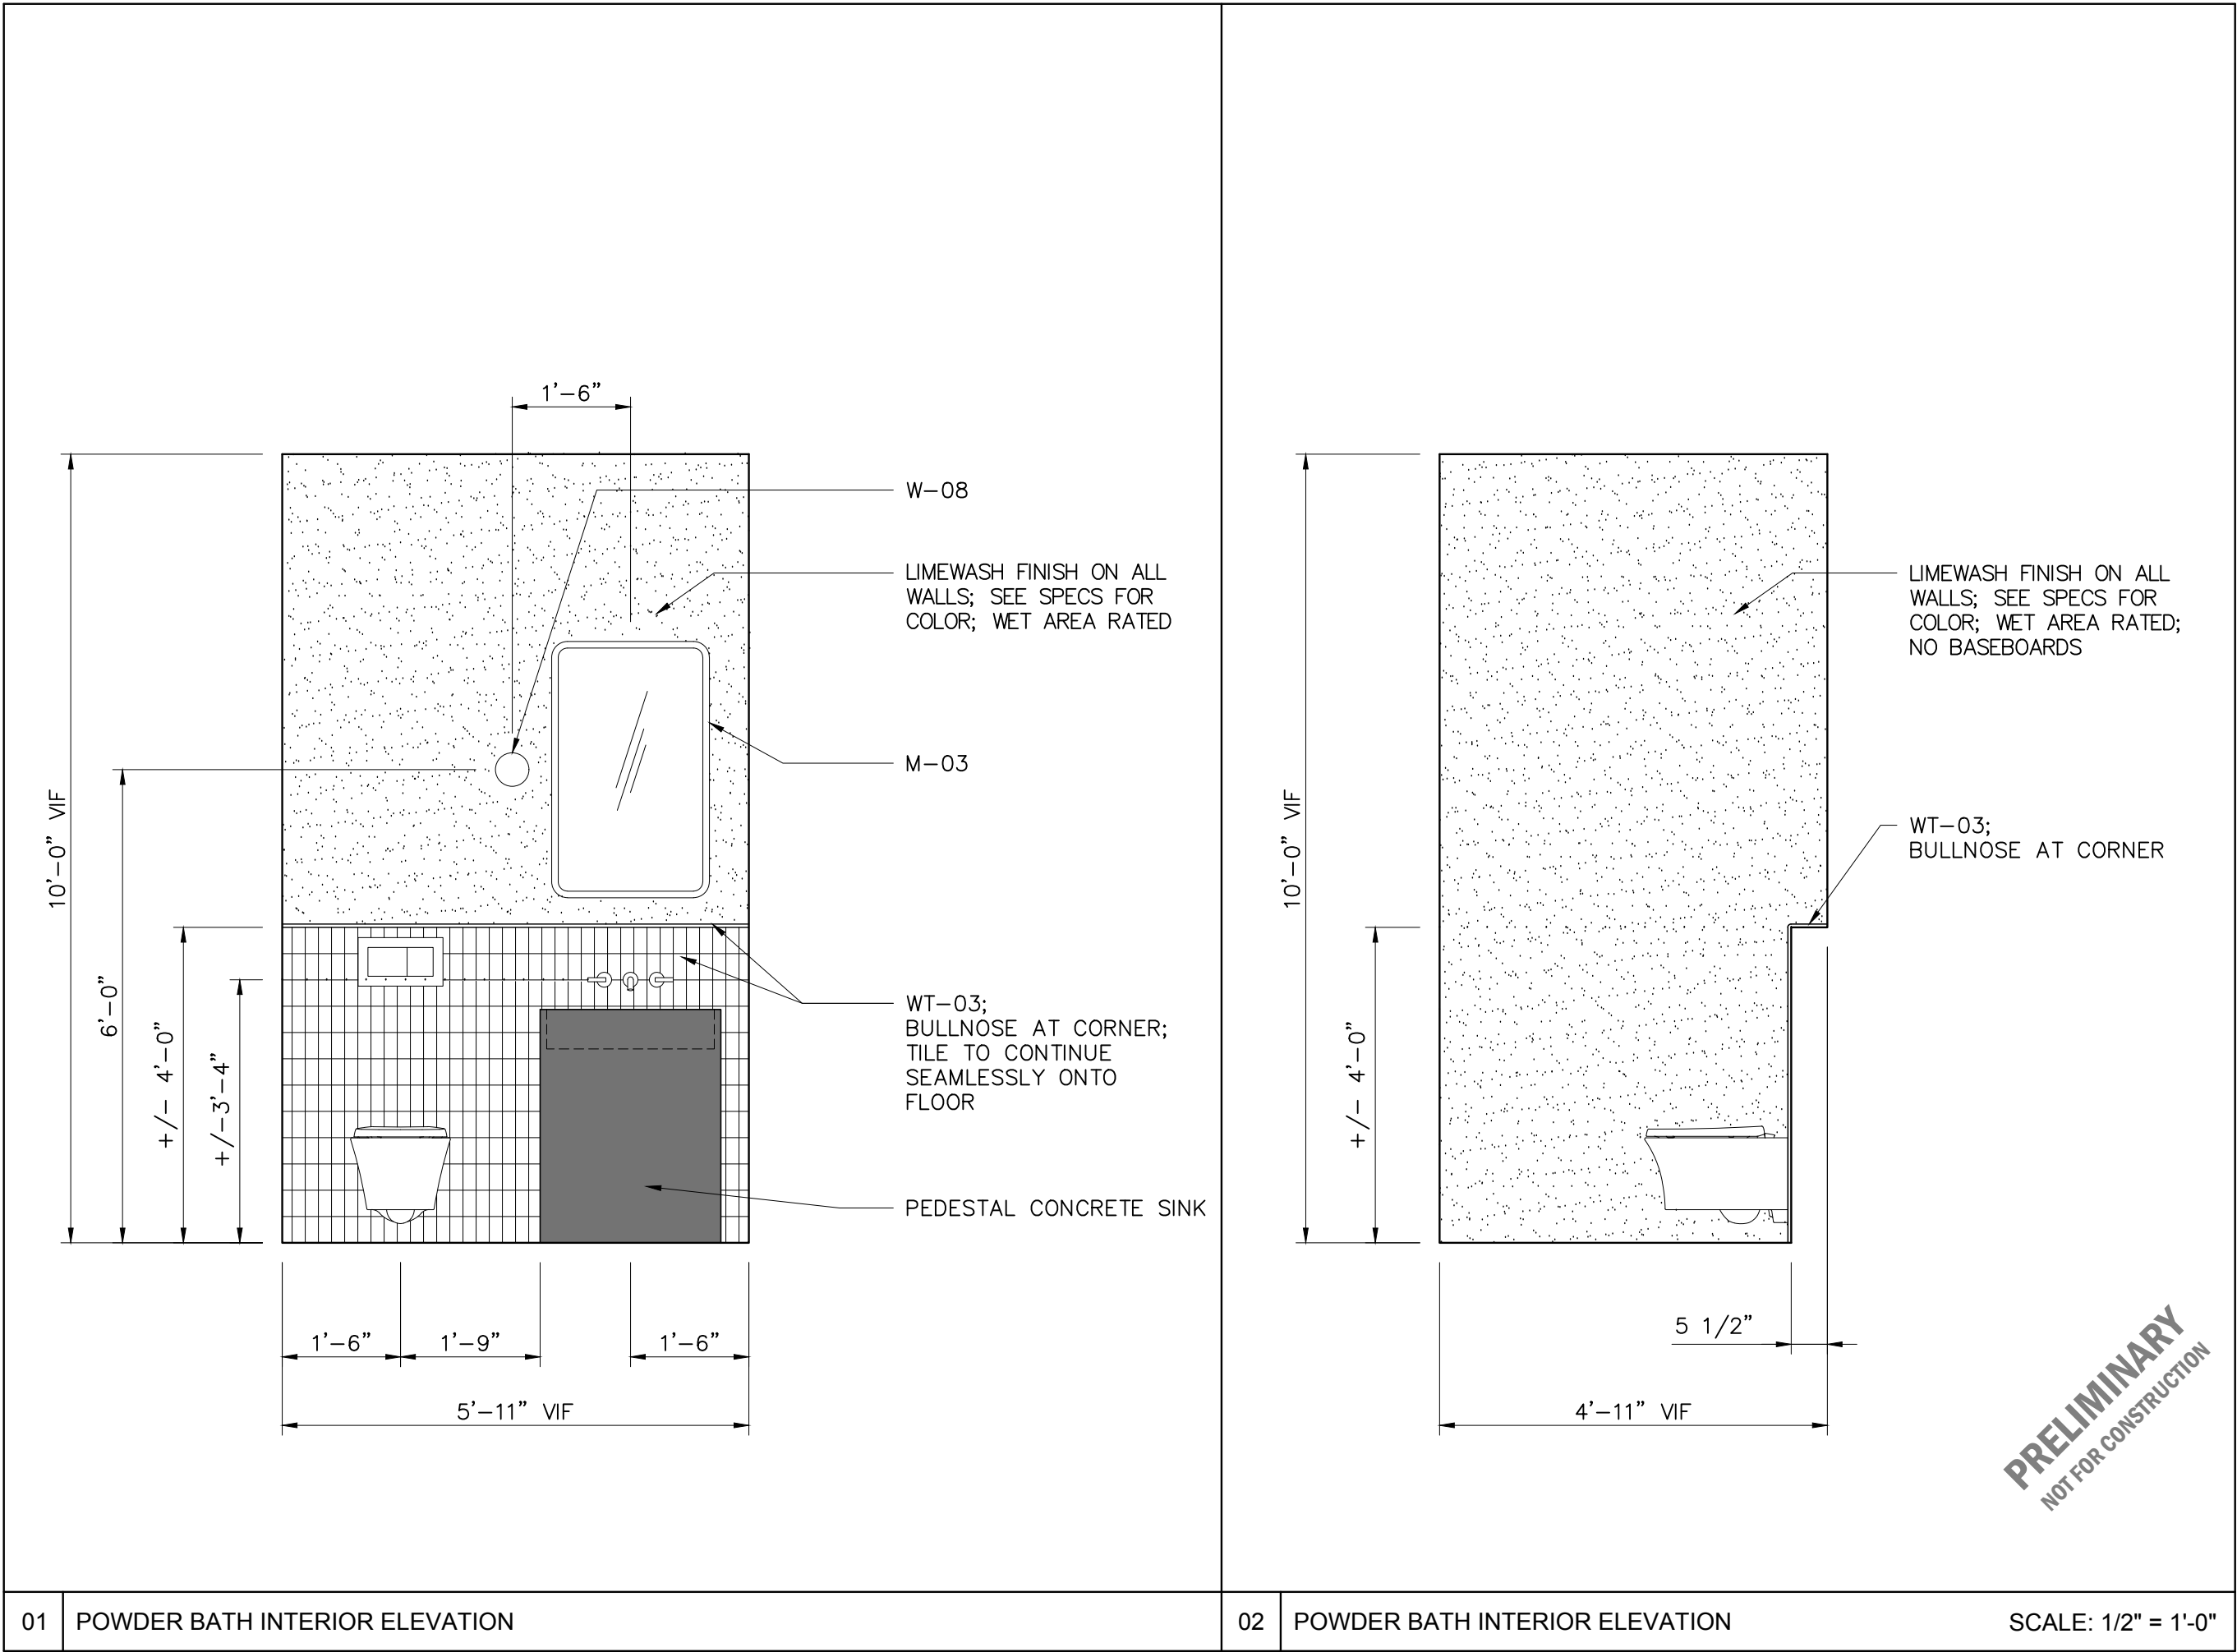


CRES PROJECT

2200 FOREST BEND DRIVE | AUSTIN, TX 78704

DATE:
10.13.2023
DRAWING:
INT.ELEV.
ISSUE:
FINAL DESIGN
SET_REVISD
DRAWING NUMBER:
ID1.26

PRELIMINARY
NOT FOR CONSTRUCTION

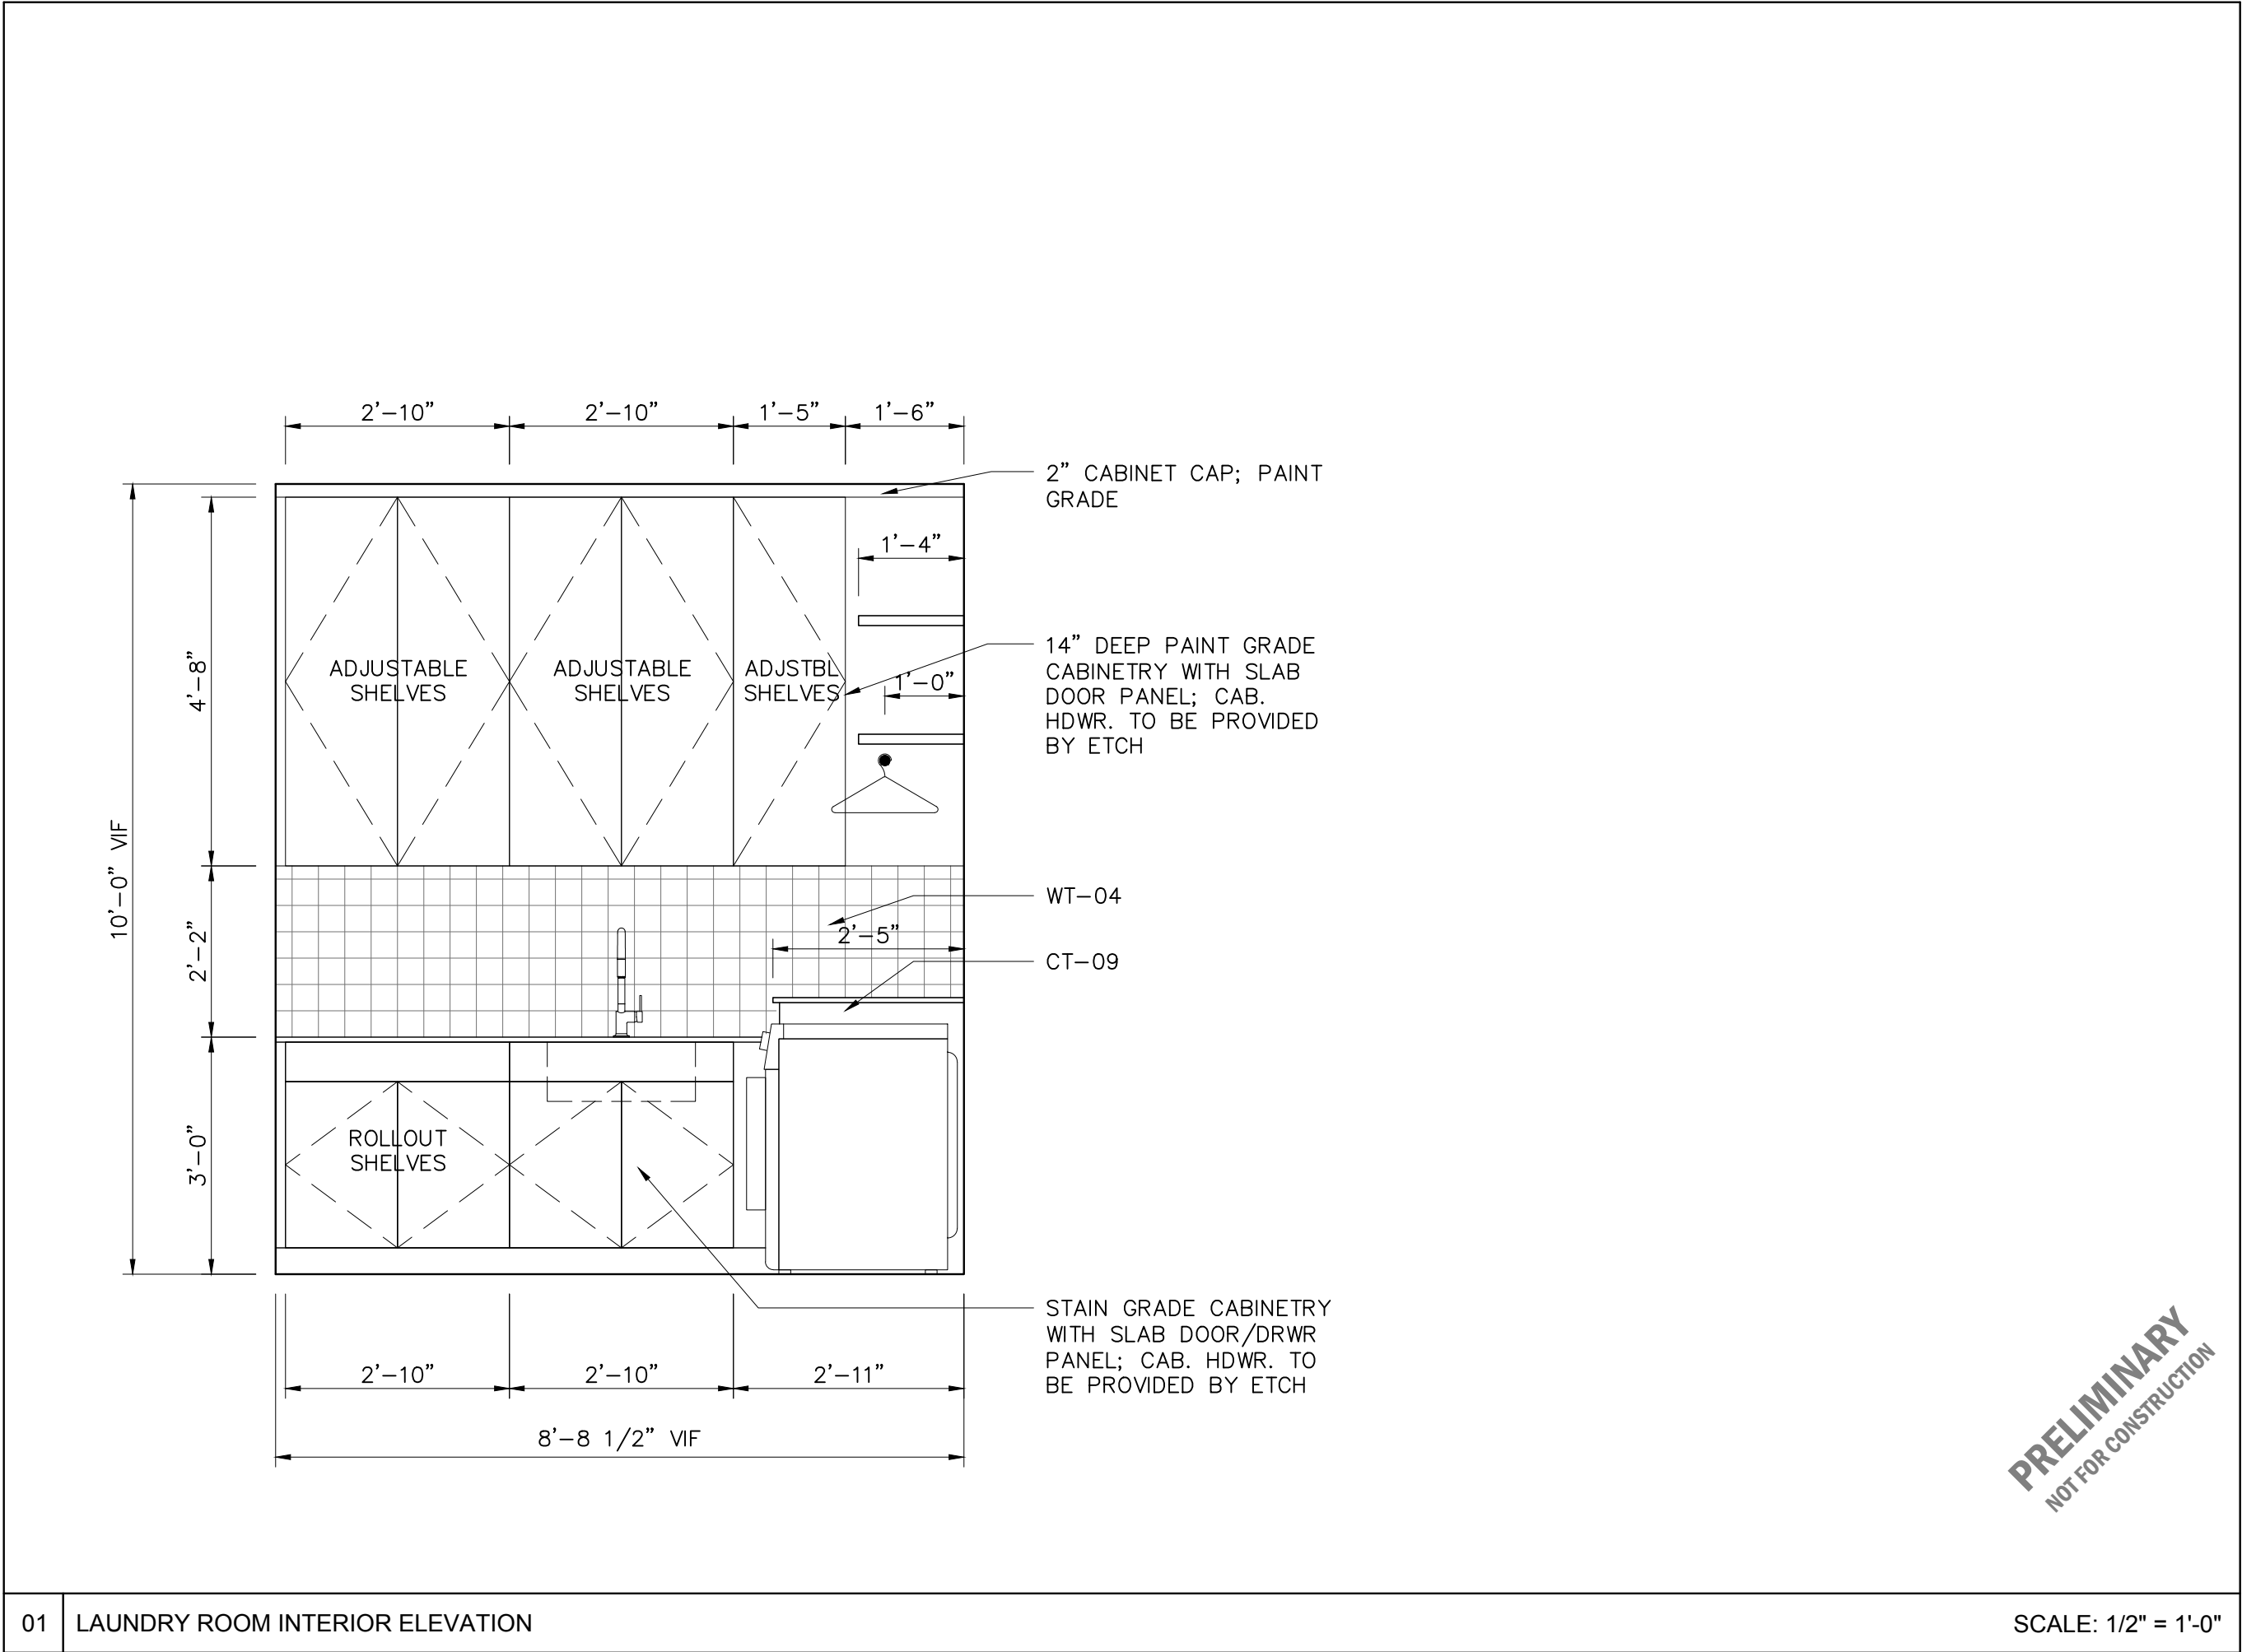


CRE8 PROJECT

2200 FOREST BEND DRIVE | AUSTIN, TX 78704

PRELIMINARY
NOT FOR CONSTRUCTION


DATE:
10.13.2023
DRAWING:
INT.ELEV.
ISSUE:
FINAL DESIGN
SET_REVISD
DRAWING NUMBER:
ID1.27

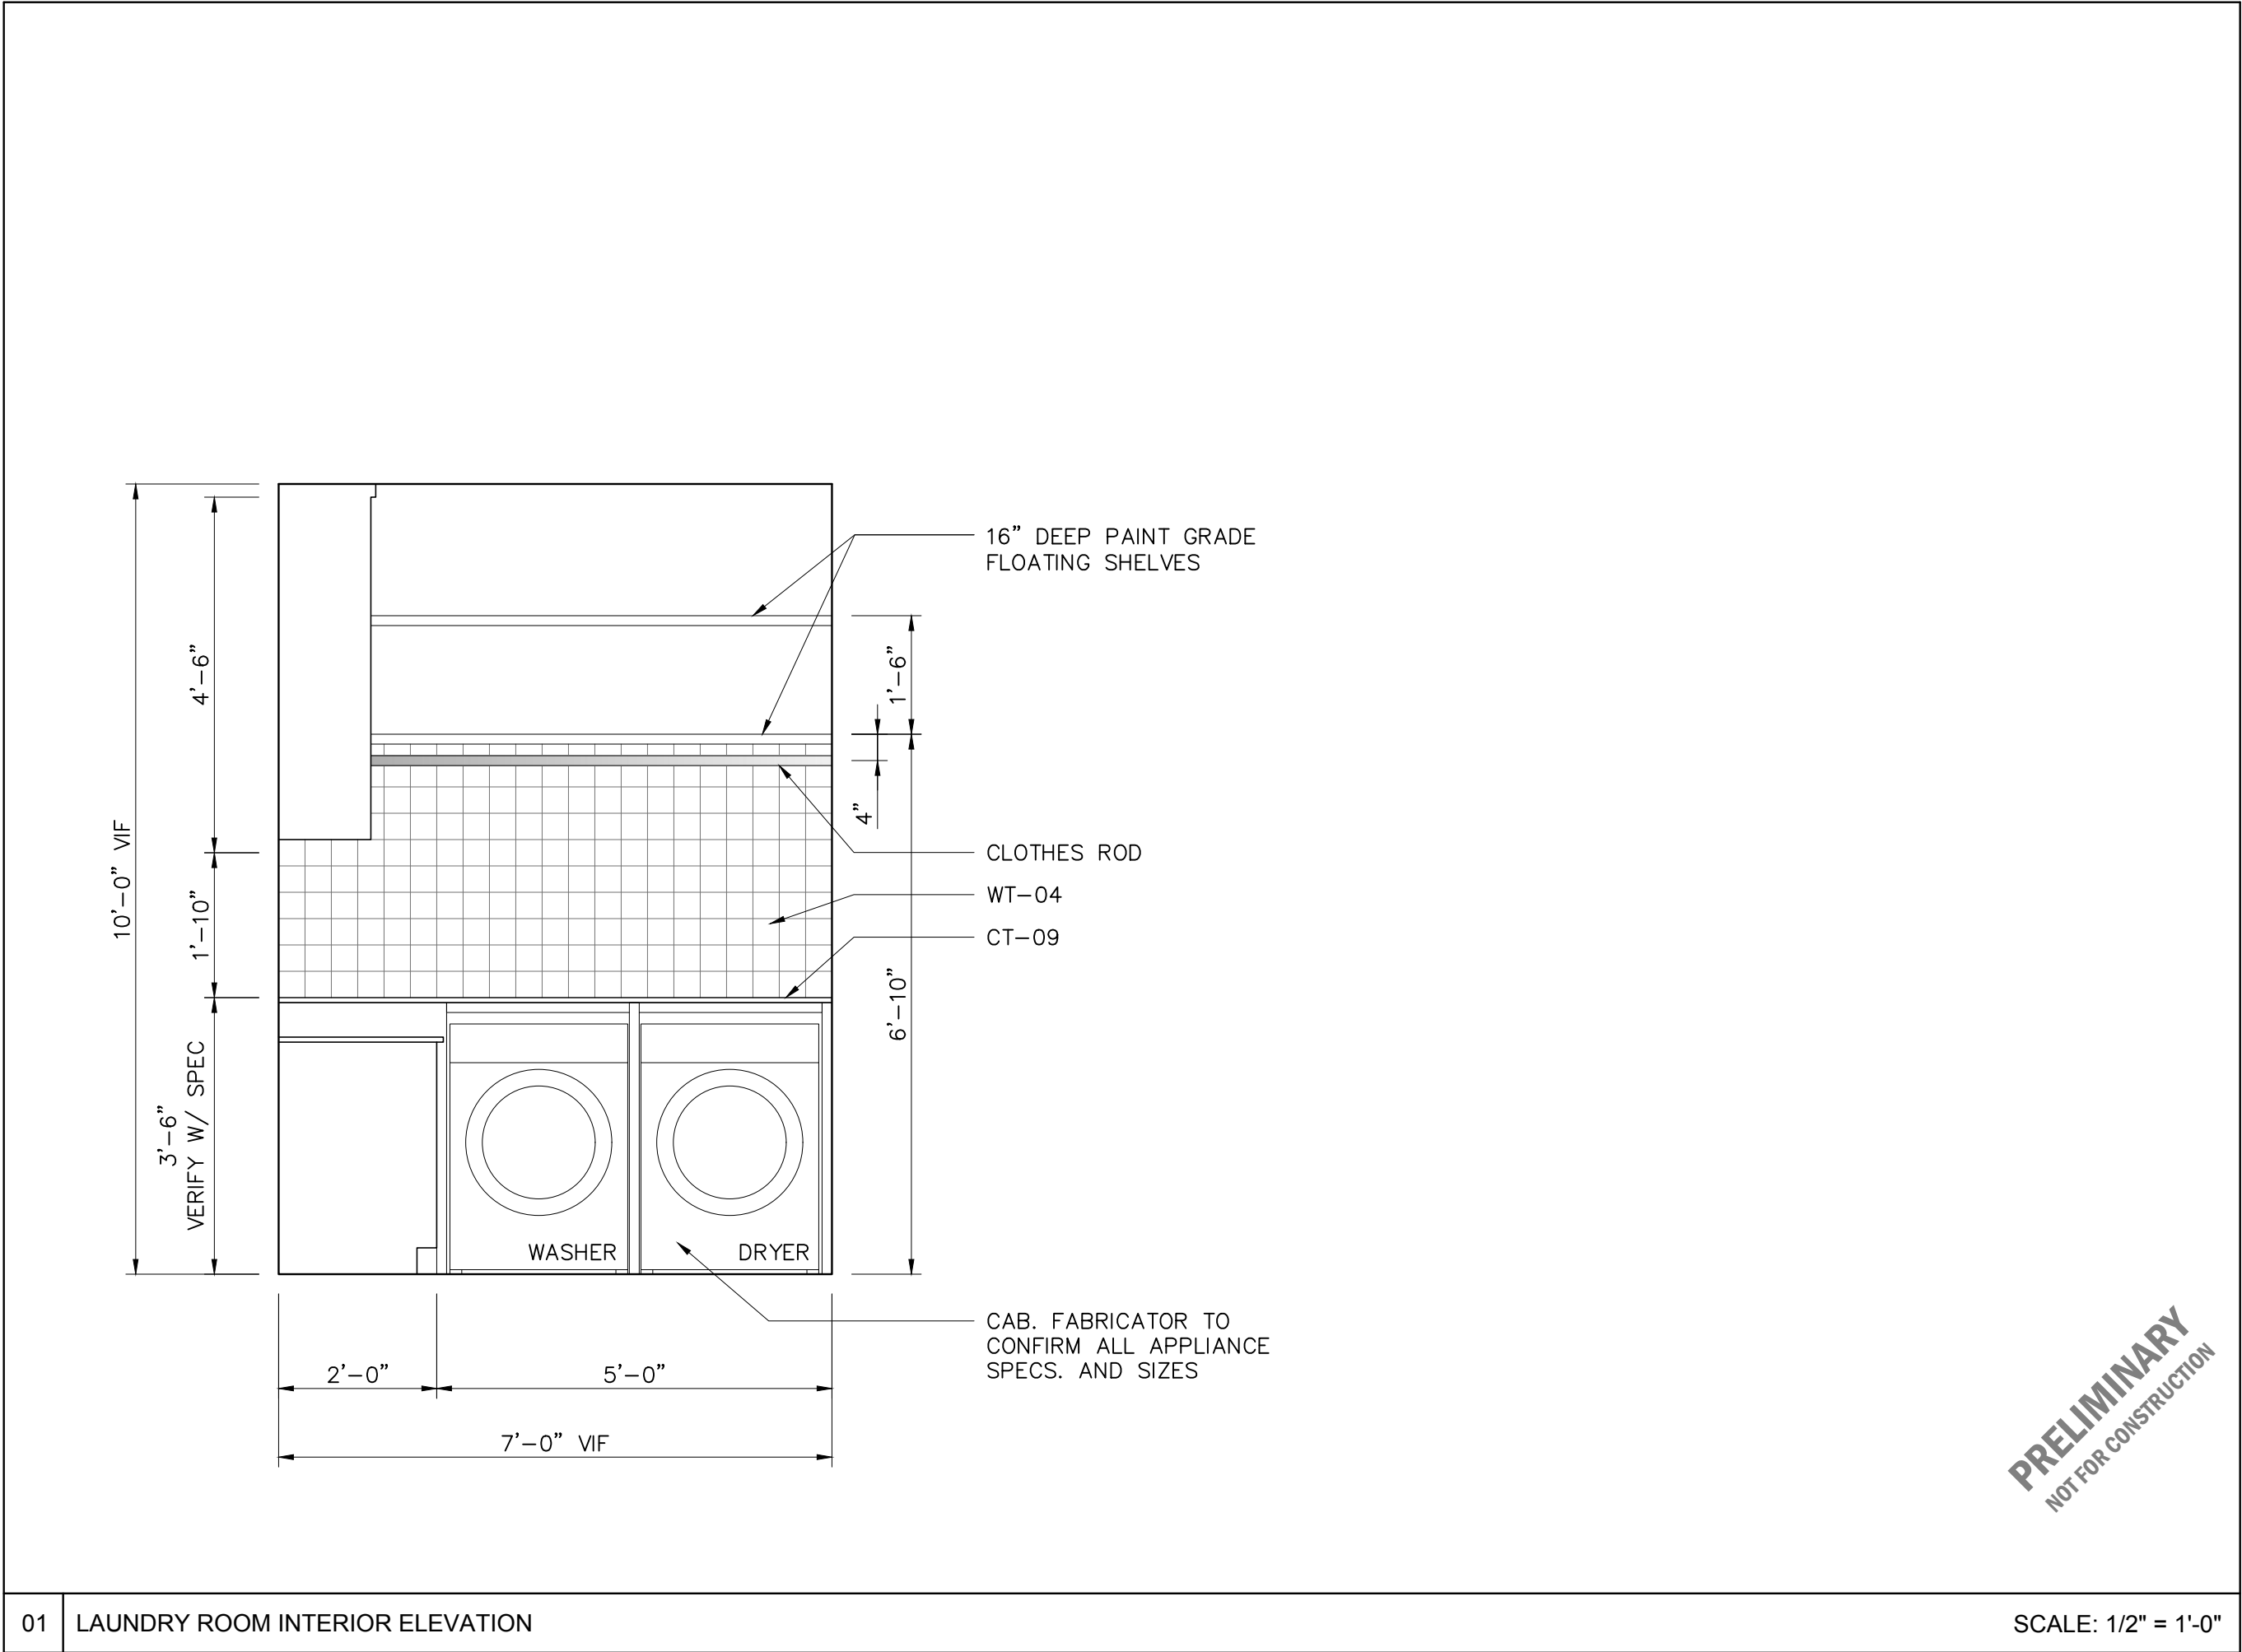


CRE8 PROJECT
2200 FOREST BEND DRIVE | AUSTIN, TX 78704

DATE: **10.13.2023**
DRAWING: **INT.ELEV.**
ISSUE: **FINAL DESIGN SET_REVISD**
DRAWING NUMBER:

ID1.28

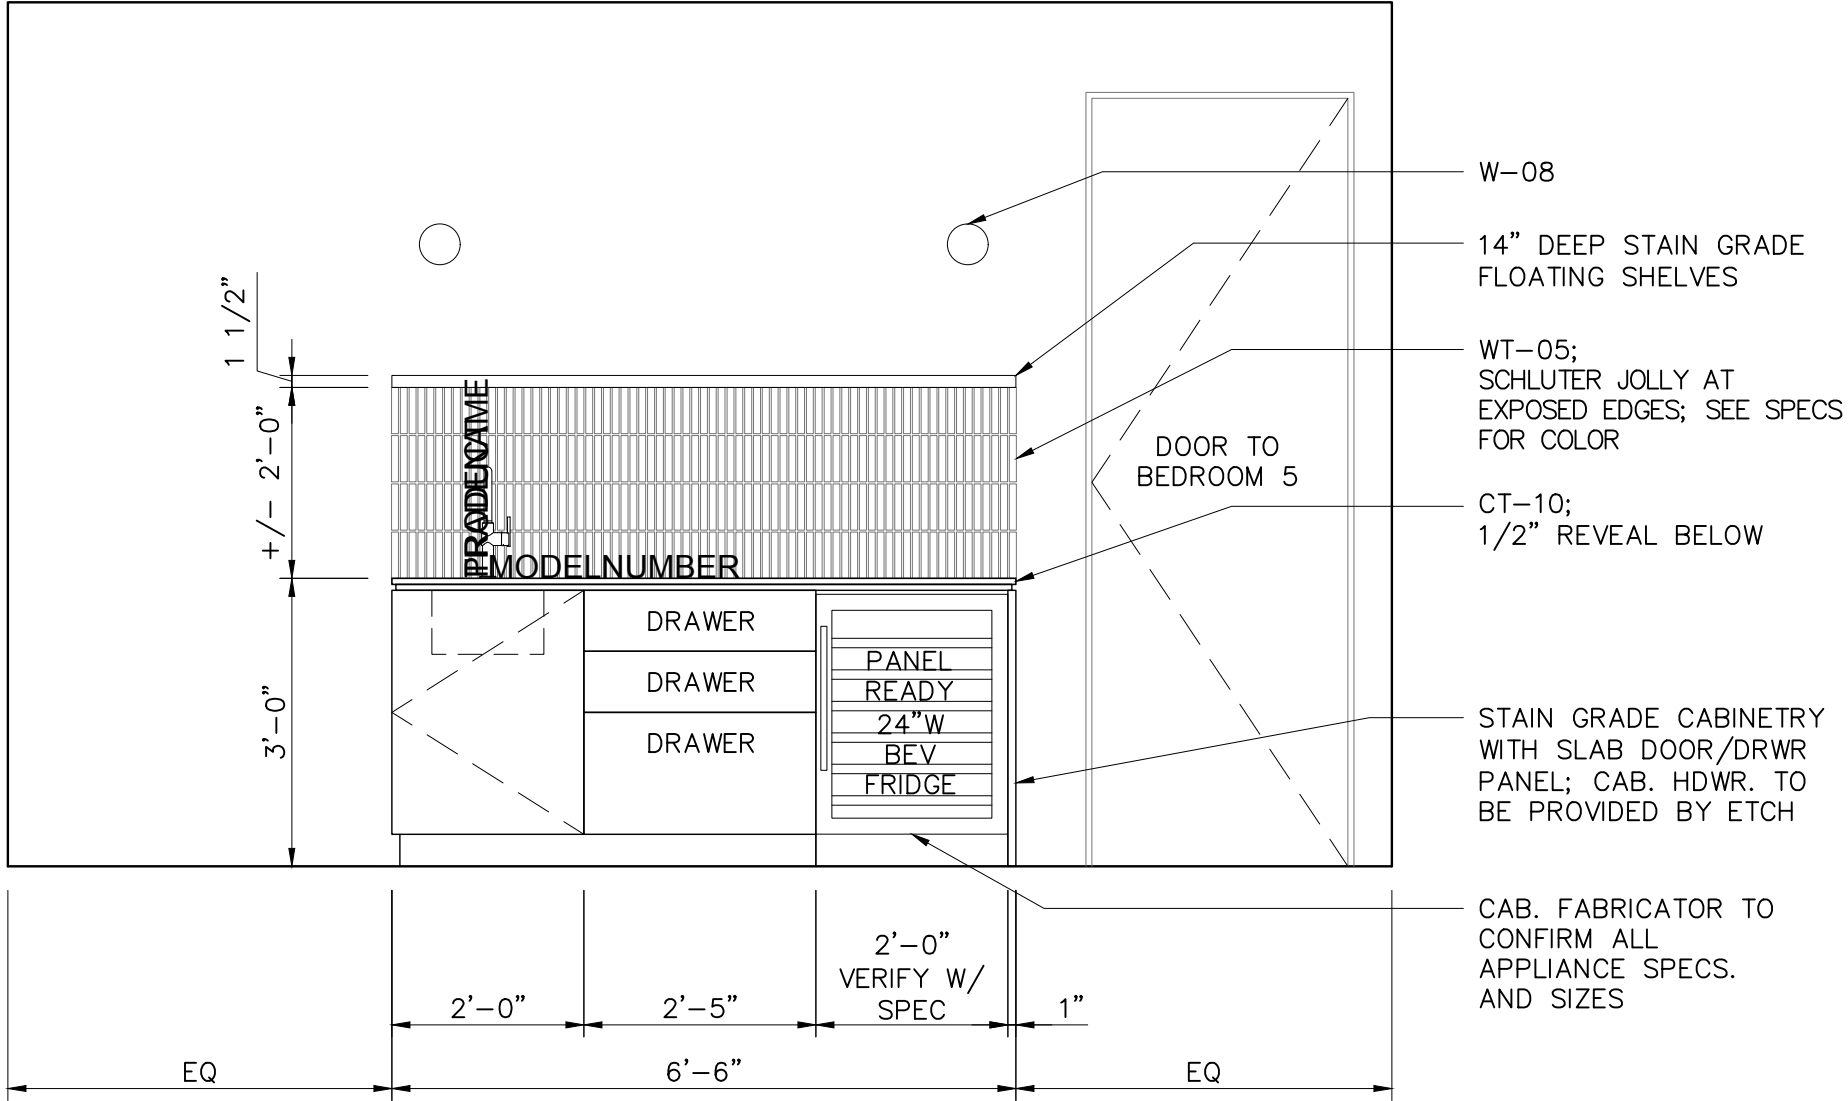


PRELIMINARY
NOT FOR CONSTRUCTION

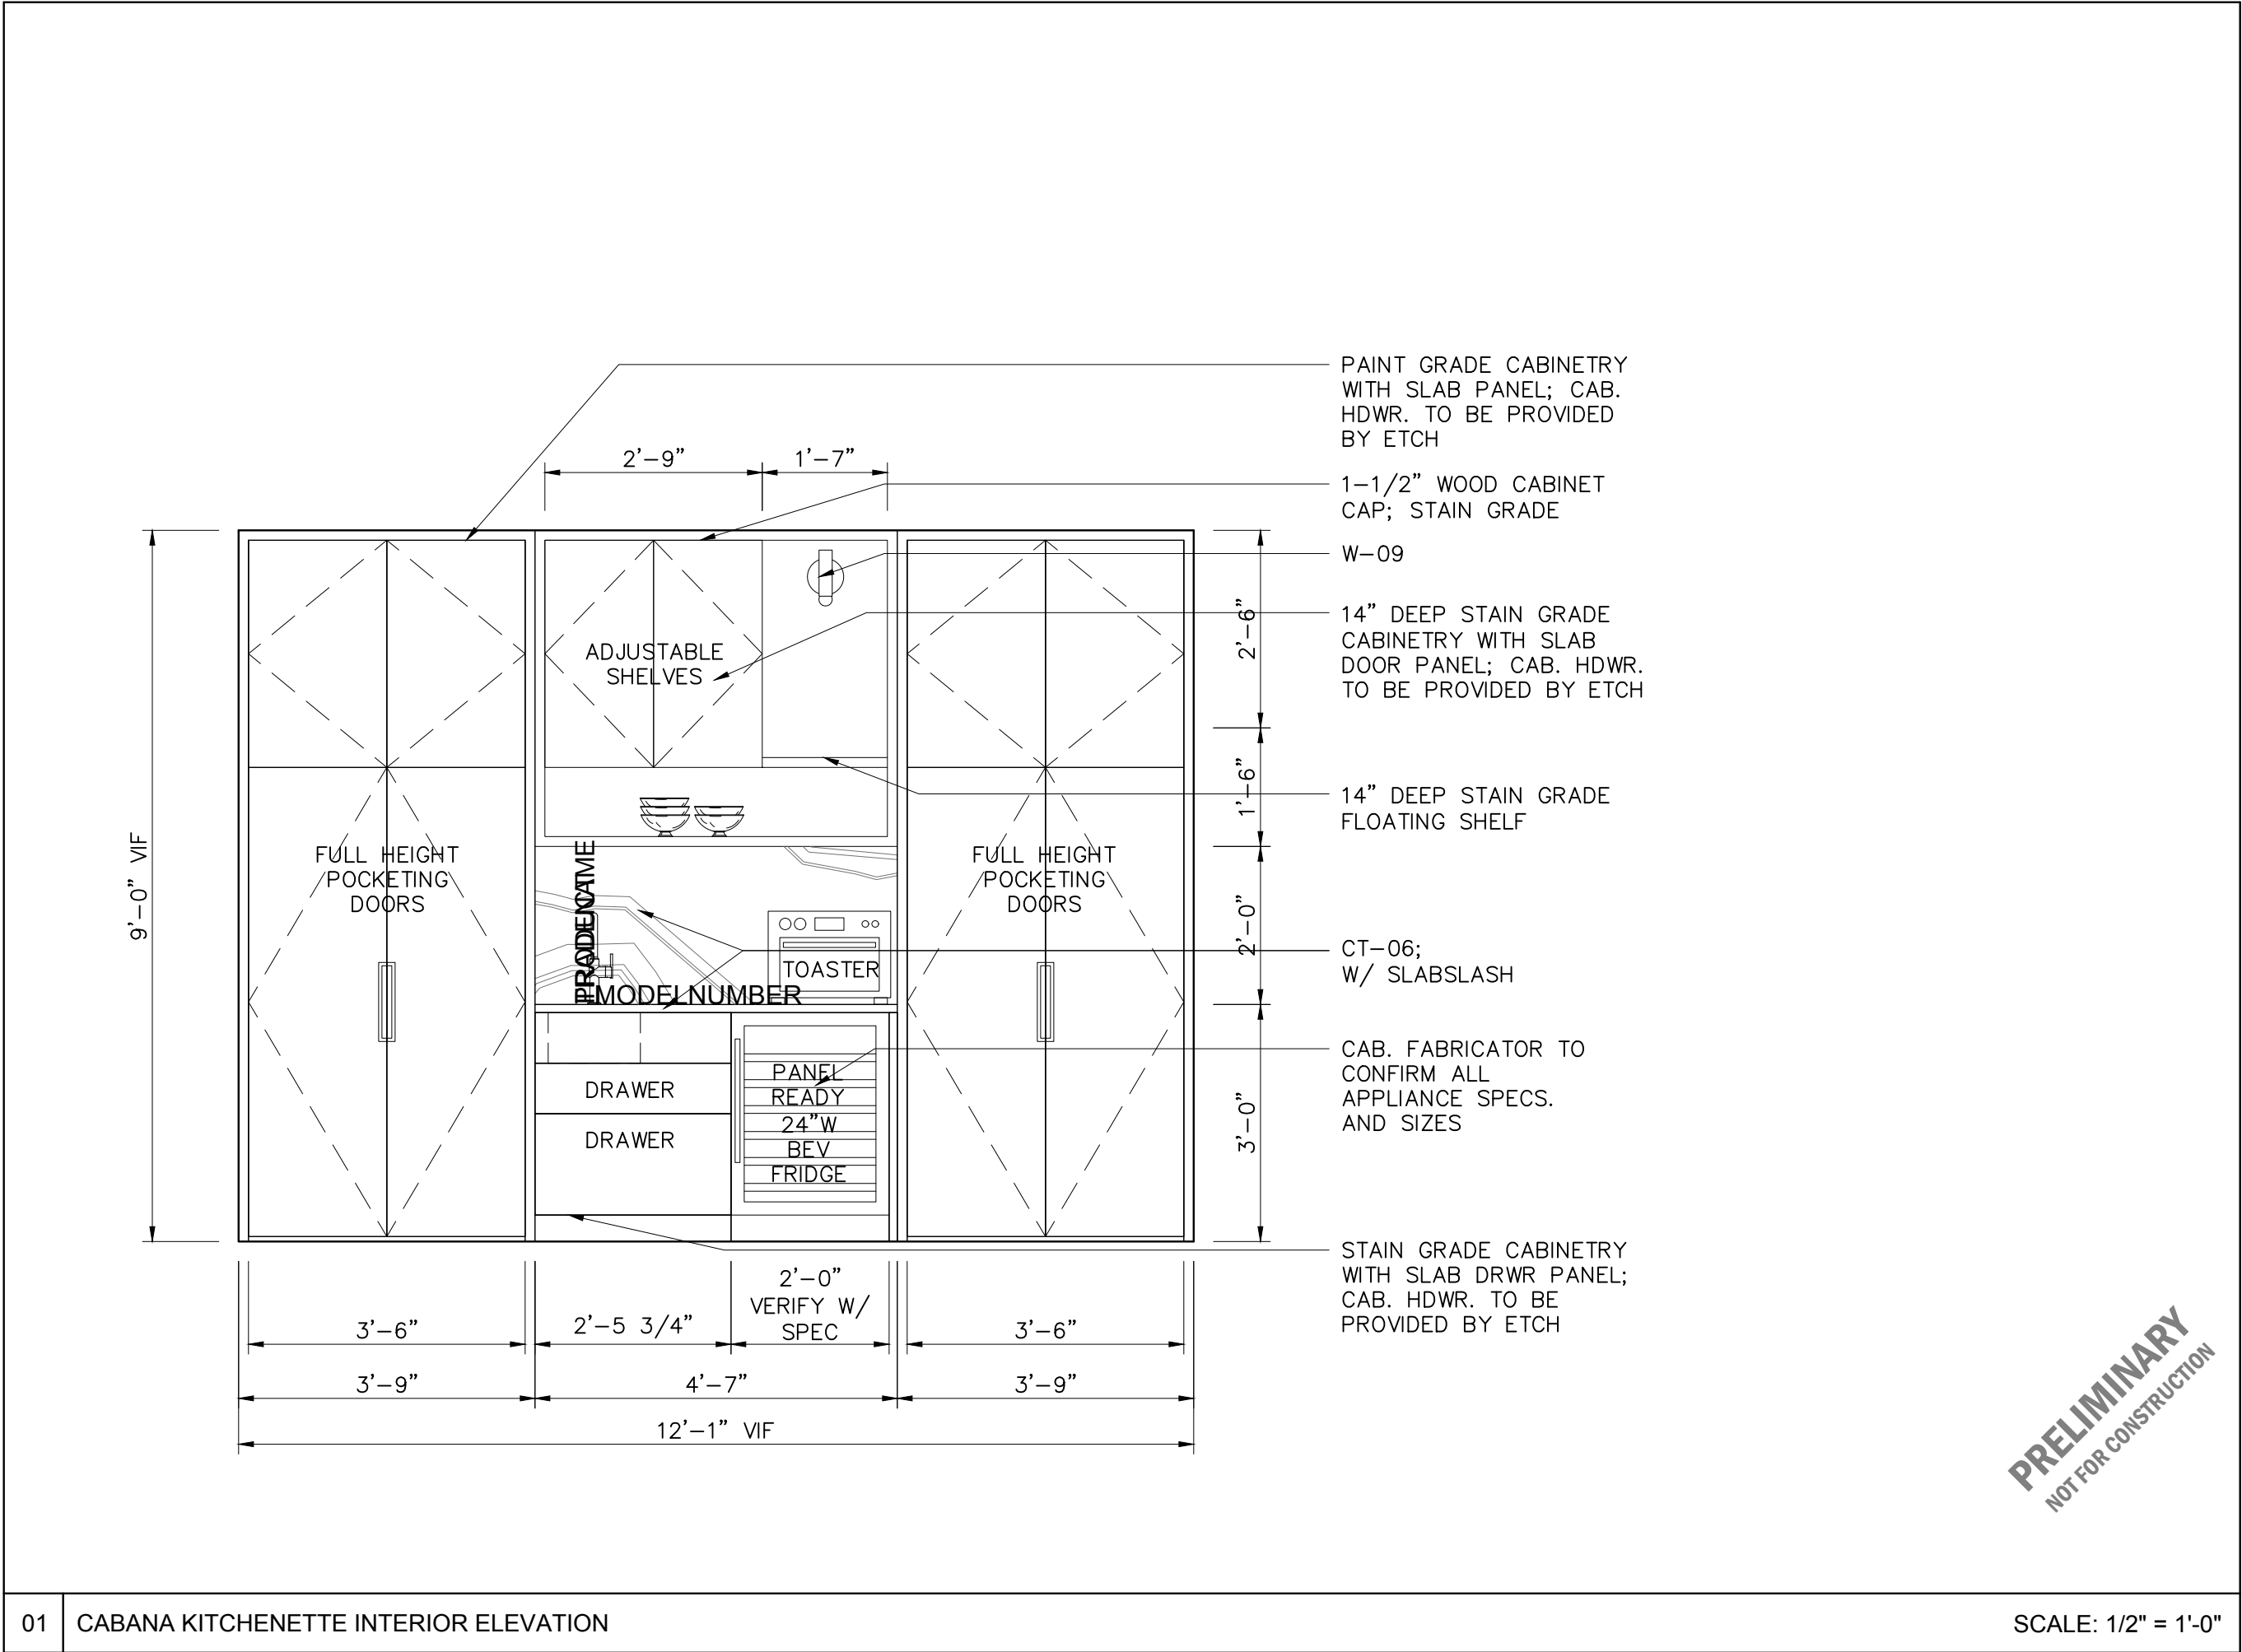

CRES PROJECT

2200 FOREST BEND DRIVE | AUSTIN, TX 78704

DATE: 10.13.2023
DRAWING: INT.ELEV.
ISSUE: FINAL DESIGN SET_REVIS
DRAWING NUMBER: ID1.30

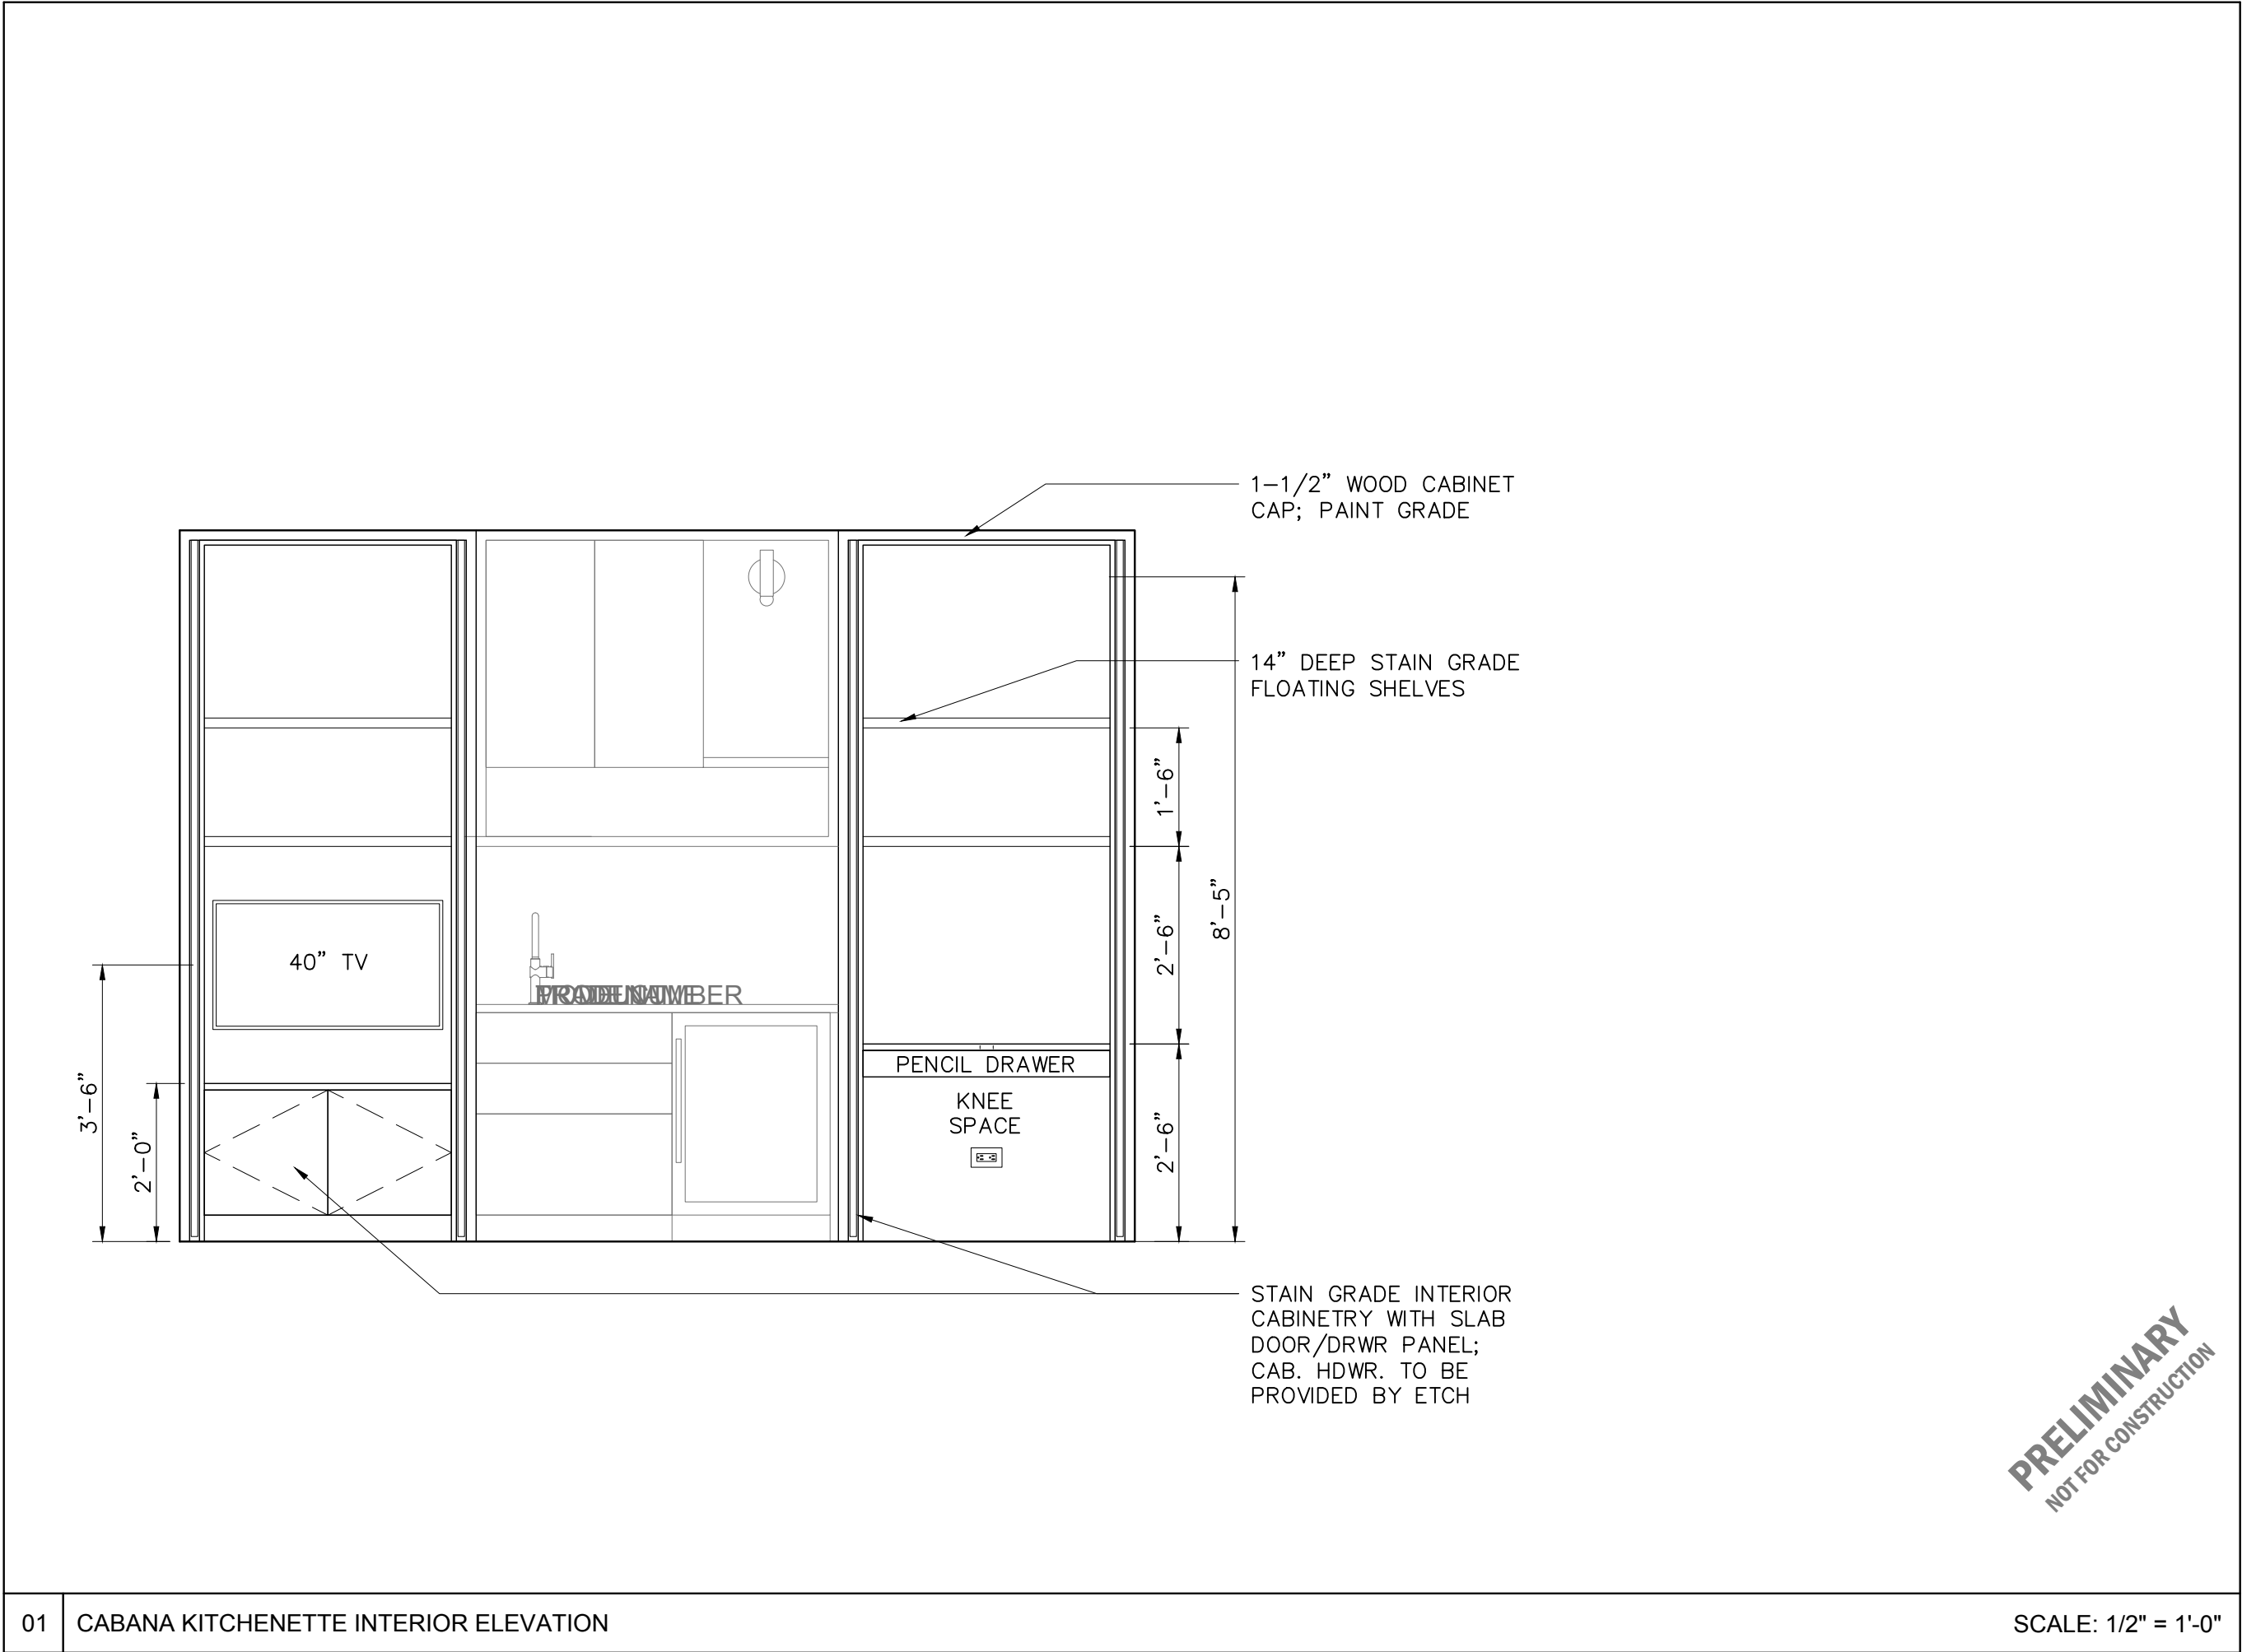

CRE8 PROJECT

2200 FOREST BEND DRIVE | AUSTIN, TX 78704


DATE:
10.13.2023

DRAWING:
INT.ELEV.

ISSUE:
FINAL DESIGN
SET_REVISED

DRAWING NUMBER:

ID1.31

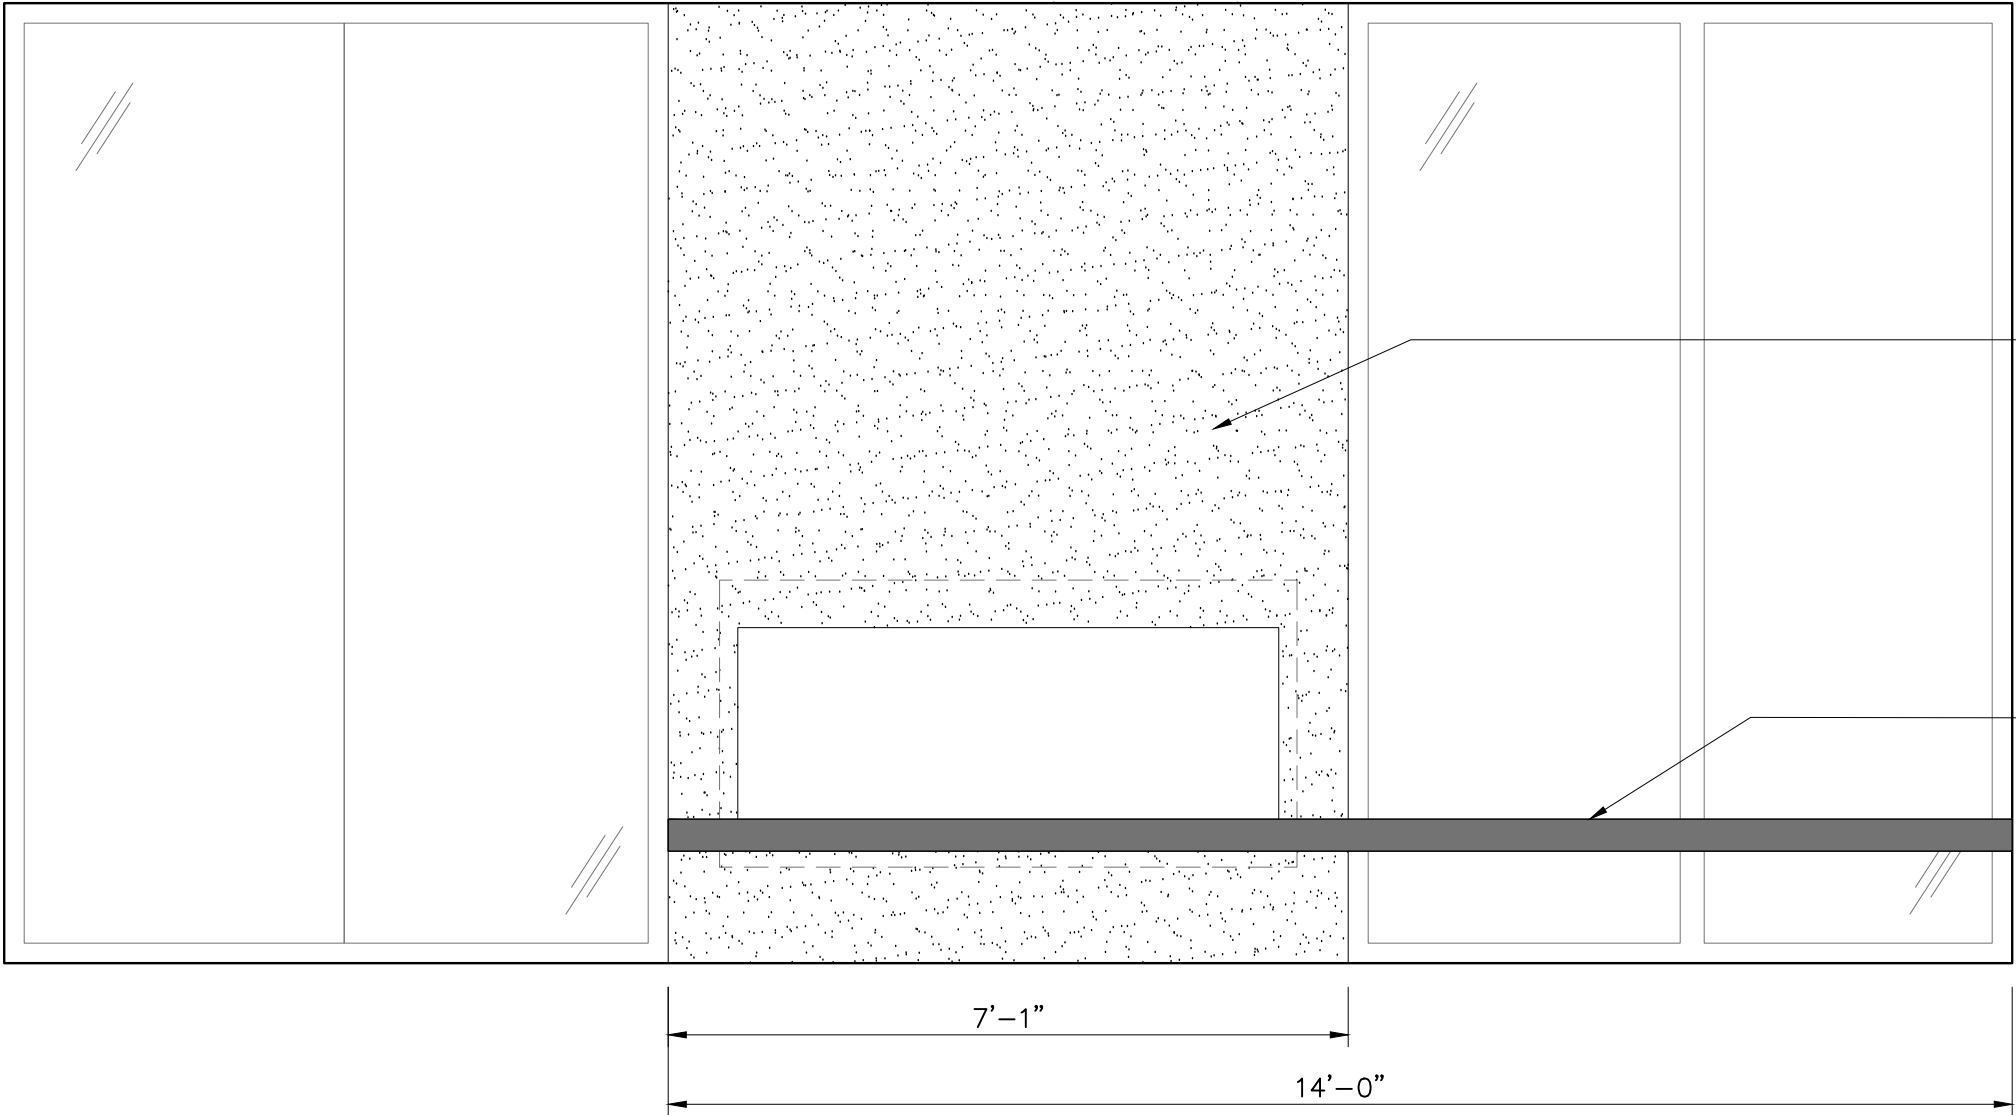

TWO-COAT
NON-COMBUSTIBLE
PLASTER FINISH, SPEC
PROVIDED BY CONTRACTOR
AND APPROVED BY I.D.;
SEE I.D. SPECIFICATIONS
FOR PAINT MATCH COLOR

CT-02;
4" THICK HEARTH
WITH ROUNDED END

4"
1'-6"

7'-1"

14'-0"

PRELIMINARY
NOT FOR CONSTRUCTION

CRE8 PROJECT

2200 FOREST BEND DRIVE | AUSTIN, TX 78704

DATE:
10.13.2023

DRAWING:
INT.ELEV.

ISSUE:
**FINAL DESIGN
SET_REVISED**

DRAWING NUMBER:

ID1.31